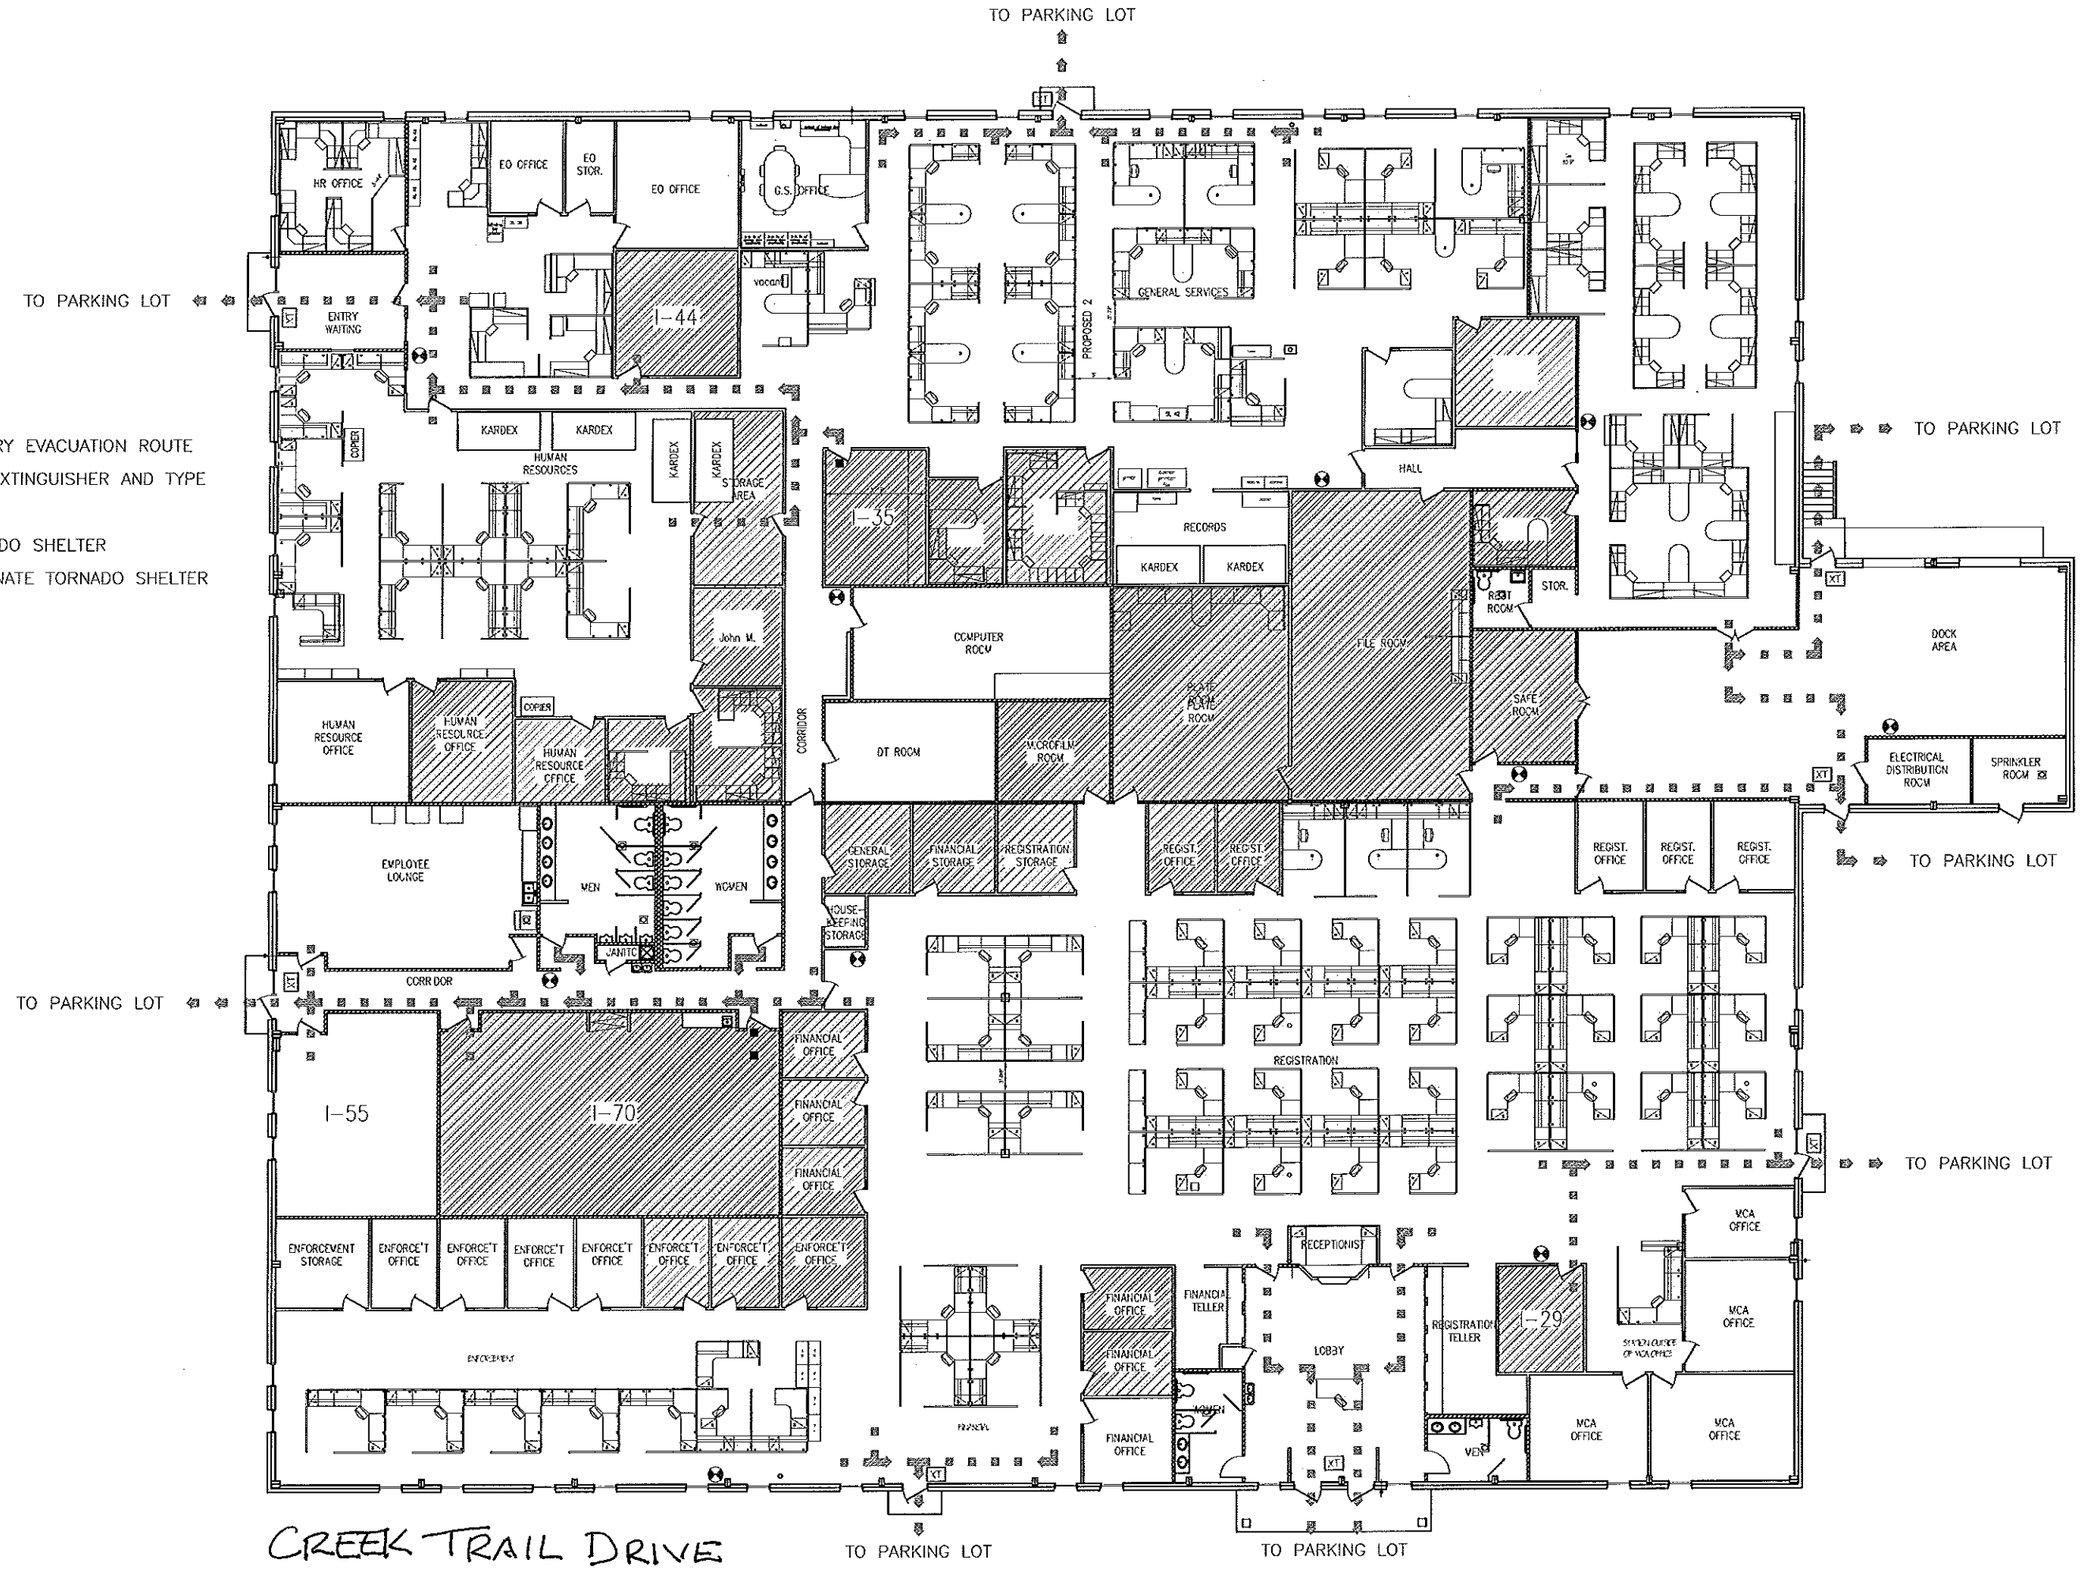
TO PARKING LOT
SYMBOLS
PRIMARY EVACUATION ROUTE
FIRE EXTINGUISHER AND TYPE
EXIT
TORNADO SHELTER
ALTERNATE TORNADO SHELTER
HR OFFICE
EO OFFICE
EO STOR.
EO OFFICE
G.S. OFFICE
ENTRY WAITING
I-44
vacant
PROPOSED 2
GENERAL SERVICES
KARDEX
KARDEX
HUMAN RESOURCES
COPIER
KARDEX
KARDEX
STORAGE AREA
I-35
RECORDS
KARDEX
KARDEX
HALL
STOR.
REST ROOM
FILE ROOM
SAFE ROOM
DOCK AREA
John M.
COMPUTER ROOM
PLATE ROOM
PLATE ROOM
HUMAN RESOURCE OFFICE
HUMAN RESOURCE OFFICE
COPIER
HUMAN RESOURCE OFFICE
CORRIDOR
DT ROOM
MICROFILM ROOM
ELECTRICAL DISTRIBUTION ROOM
SPRINKLER ROOM
EMPLOYEE LOUNGE
MEN
WOMEN
JANITOR
GENERAL STORAGE
FINANCIAL STORAGE
REGISTRATION STORAGE
REGIST. OFFICE
REGIST. OFFICE
REGIST. OFFICE
REGIST. OFFICE
REGIST. OFFICE
HOUSE-KEEPING STORAGE
CORRIDOR
REGISTRATION
I-55
I-70
FINANCIAL OFFICE
FINANCIAL OFFICE
FINANCIAL OFFICE
ENFORCEMENT STORAGE
ENFORCE'T OFFICE
ENFORCE'T OFFICE
ENFORCE'T OFFICE
ENFORCE'T OFFICE
ENFORCE'T OFFICE
ENFORCE'T OFFICE
ENFORCE'T OFFICE
RECEPTIONIST
FINANCIAL OFFICE
FINANCIAL TELLER
FINANCIAL OFFICE
FINANCIAL OFFICE
LOBBY
REGISTRATION TELLER
I-29
MCA OFFICE
MCA OFFICE
MCA OFFICE
MCA OFFICE
MEN
WOMEN
TO PARKING LOT
TO PARKING LOT
TO PARKING LOT
TO PARKING LOT
TO PARKING LOT
TO PARKING LOT
TO PARKING LOT
CREEK TRAIL DRIVE

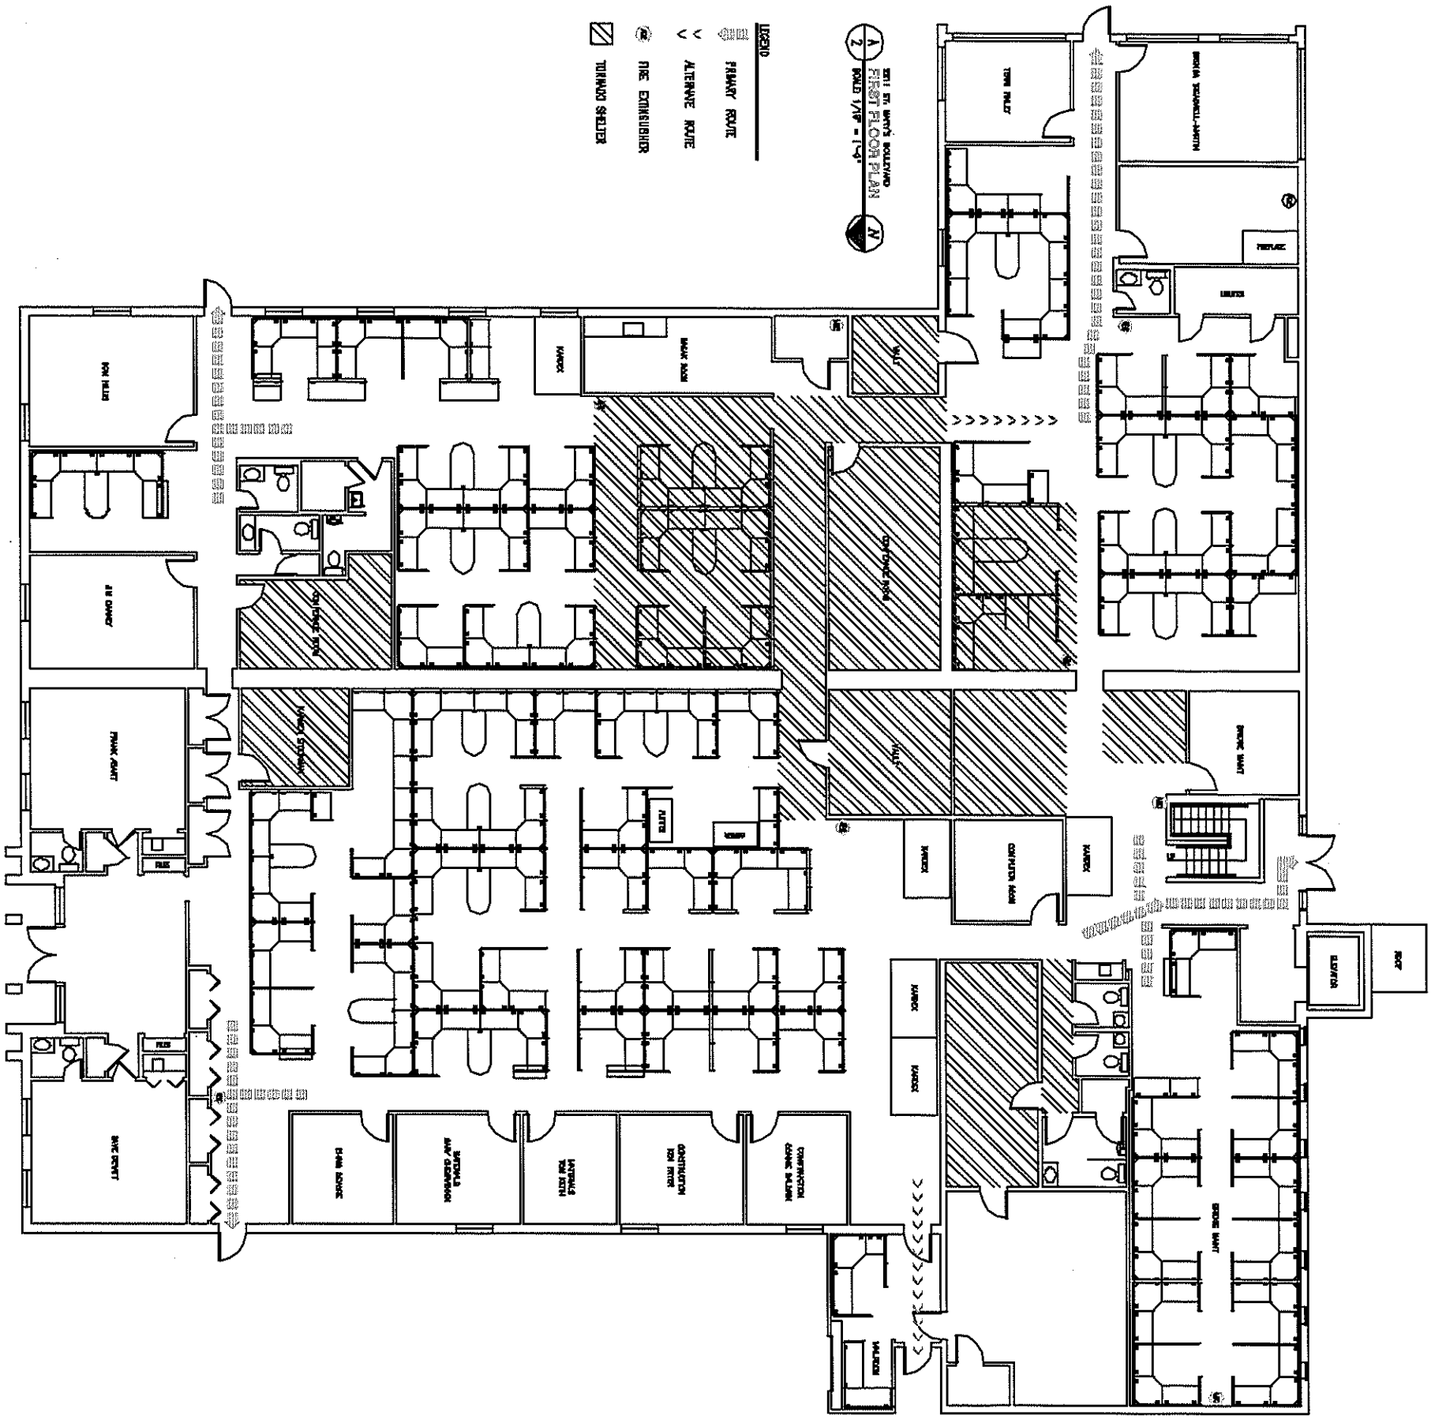

FIRST FLOOR PLAN

MISSOURI DEPARTMENT OF TRANSPORTATION

GENERAL SERVICES
FACILITIES MANAGEMENT

ST. MARY'S WEST
2211 ST. MARY'S BOULEVARD
JEFFERSON CITY, MO

DESIGN BY: LARRY CARVER
DRAW. BY: LARRY CARVER
DATE: MARCH 8, 2014
CKD. BY: JAS

Sheet 2 of 3

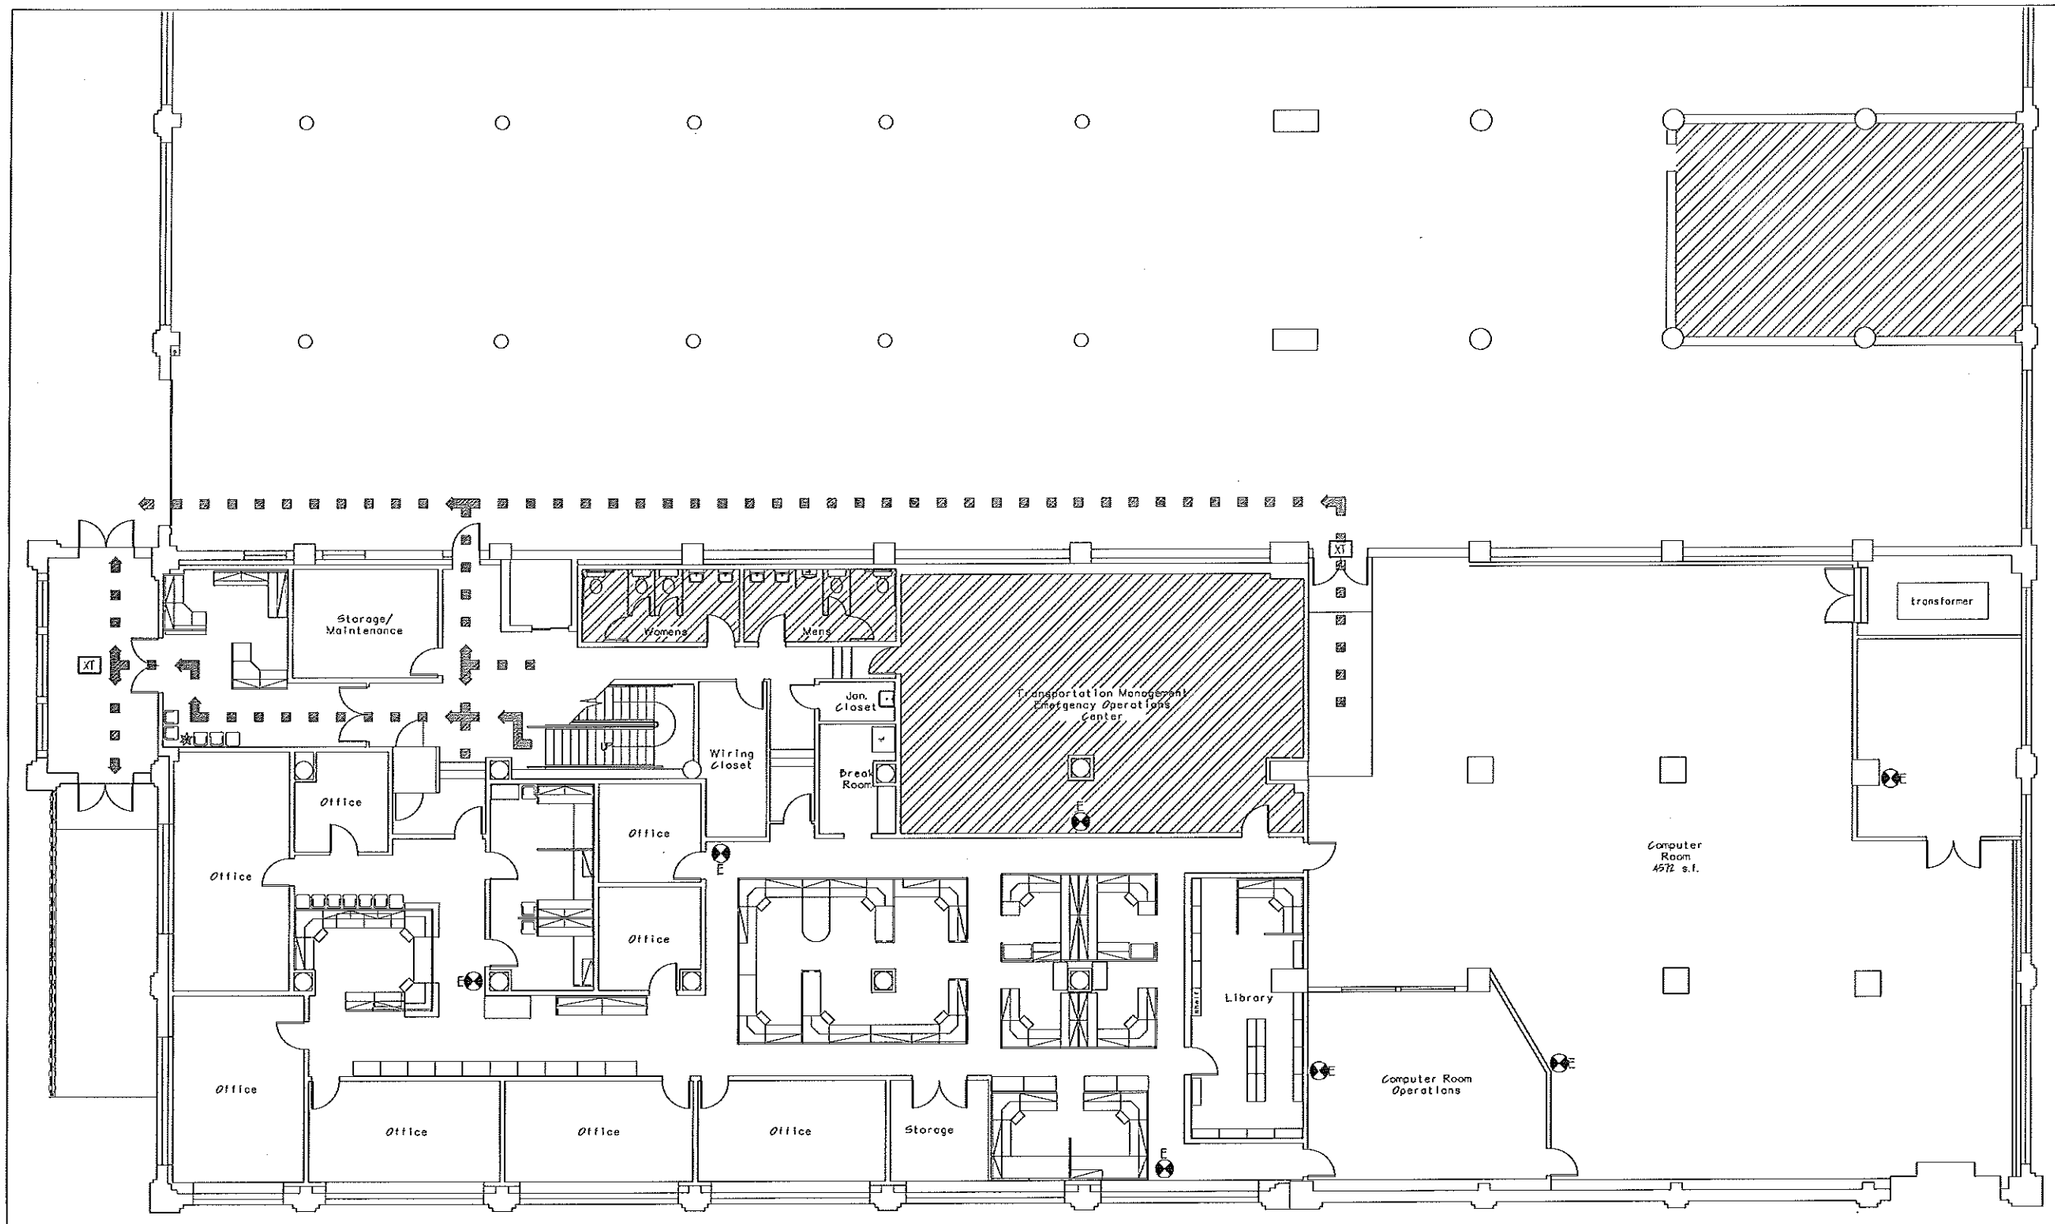

FIRST FLOOR PLAN

SCALE: NOT TO SCALE

N

SYMBOLS

- PRIMARY EVACUATION ROUTE
- E FIRE EXTINGUISHER AND TYPE
- XT EXIT
- TORNADO SHELTER
- ALTERNATE TORNADO SHELTER

ANNEX
601 W. MAIN ST.

MISSOURI DEPARTMENT OF TRANSPORTATION
FACILITIES MANAGEMENT

FIRST FLOOR
SCALE: NOT TO SCALE

SHEET 2 of 3

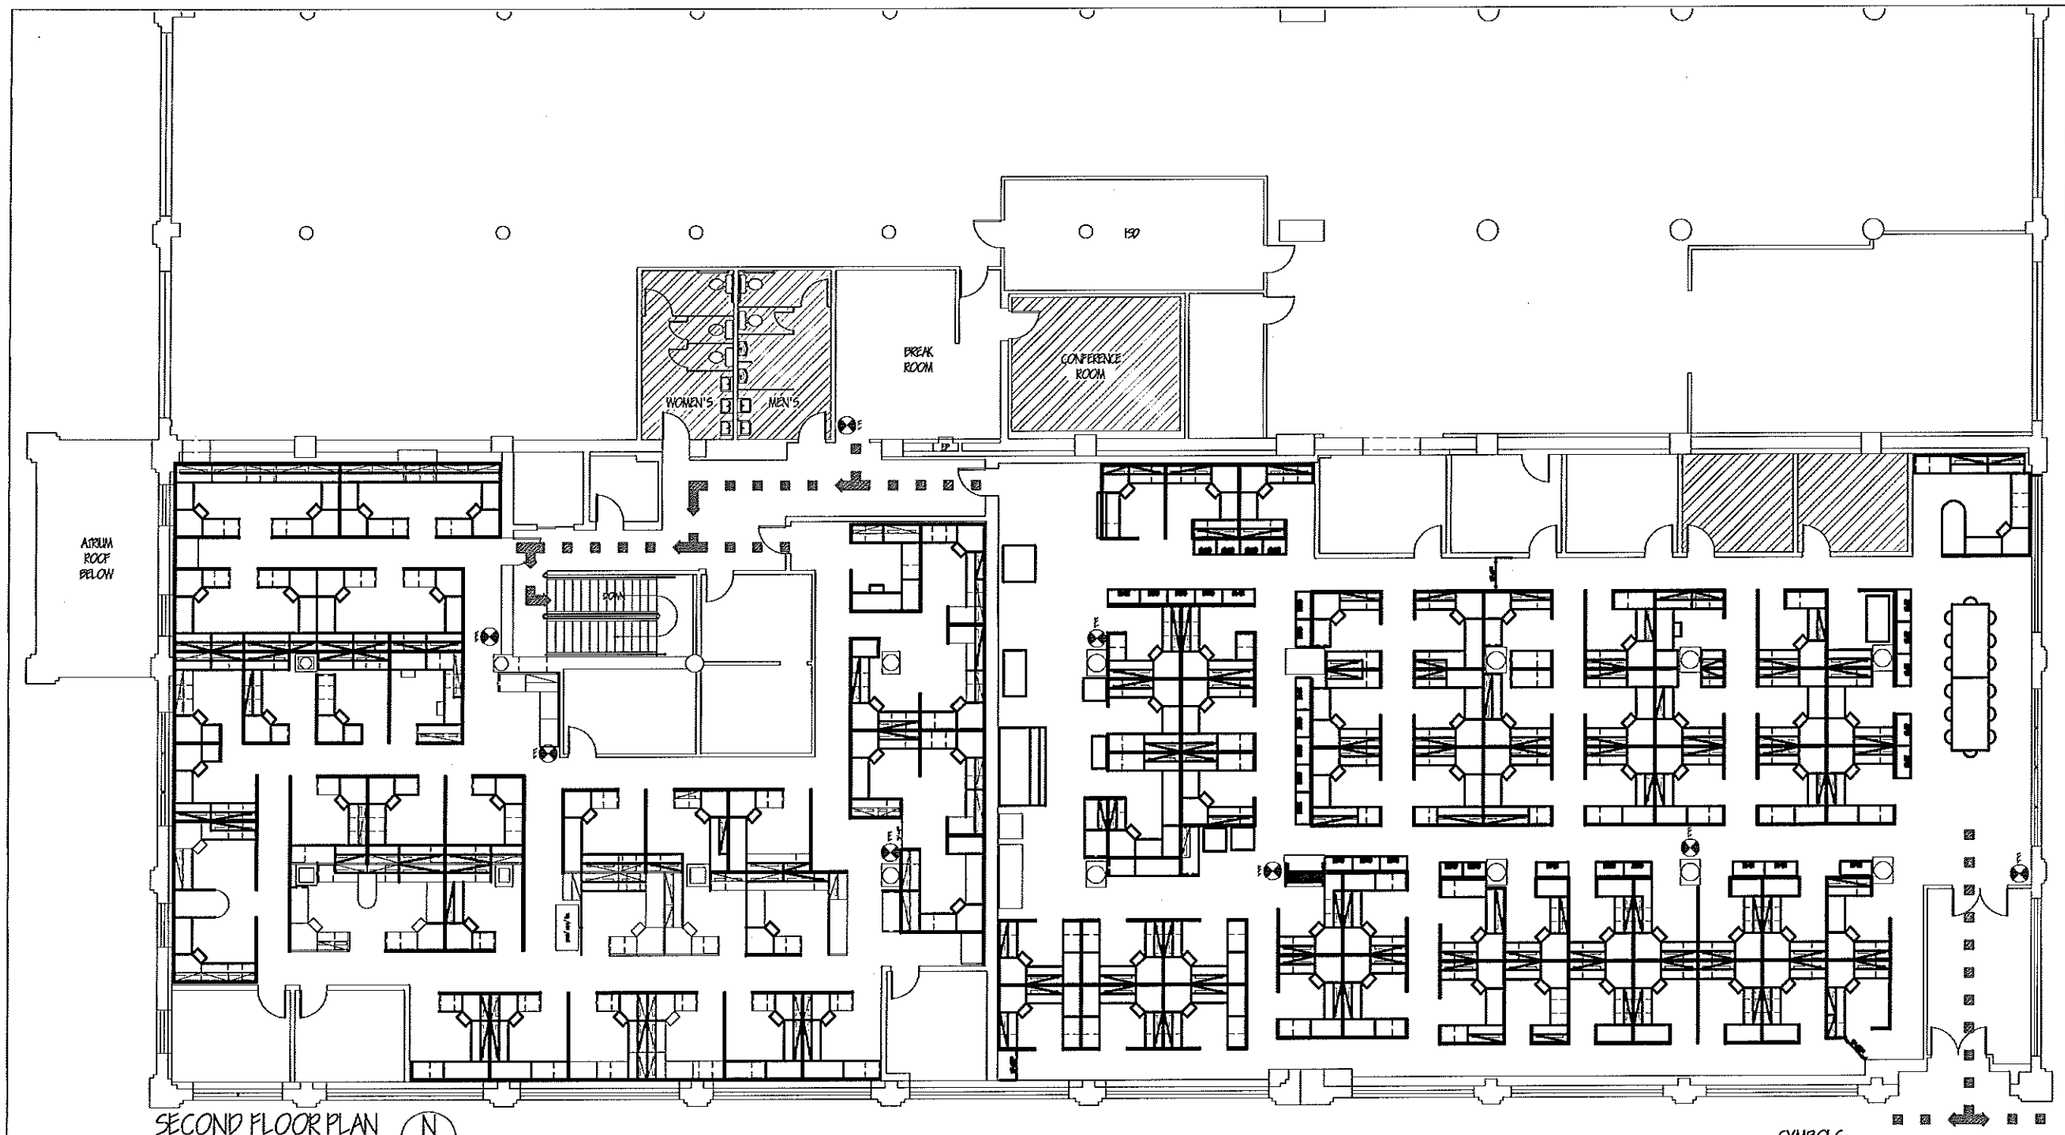

SECOND FLOOR PLAN

SCALE: NOT TO SCALE

N

SYMBOLS

- PRIMARY EVACUATION ROUTE
- FIRE EXTINGUISHER AND TYPE
- EXIT
- TORNADO SHELTER
- ALTERNATE TORNADO SHELTER

ANNEX
601 W. MAIN ST.

MISSOURI DEPARTMENT OF TRANSPORTATION
FACILITIES MANAGEMENT

SECOND FLOOR PLAN

SHEET 2 of 2

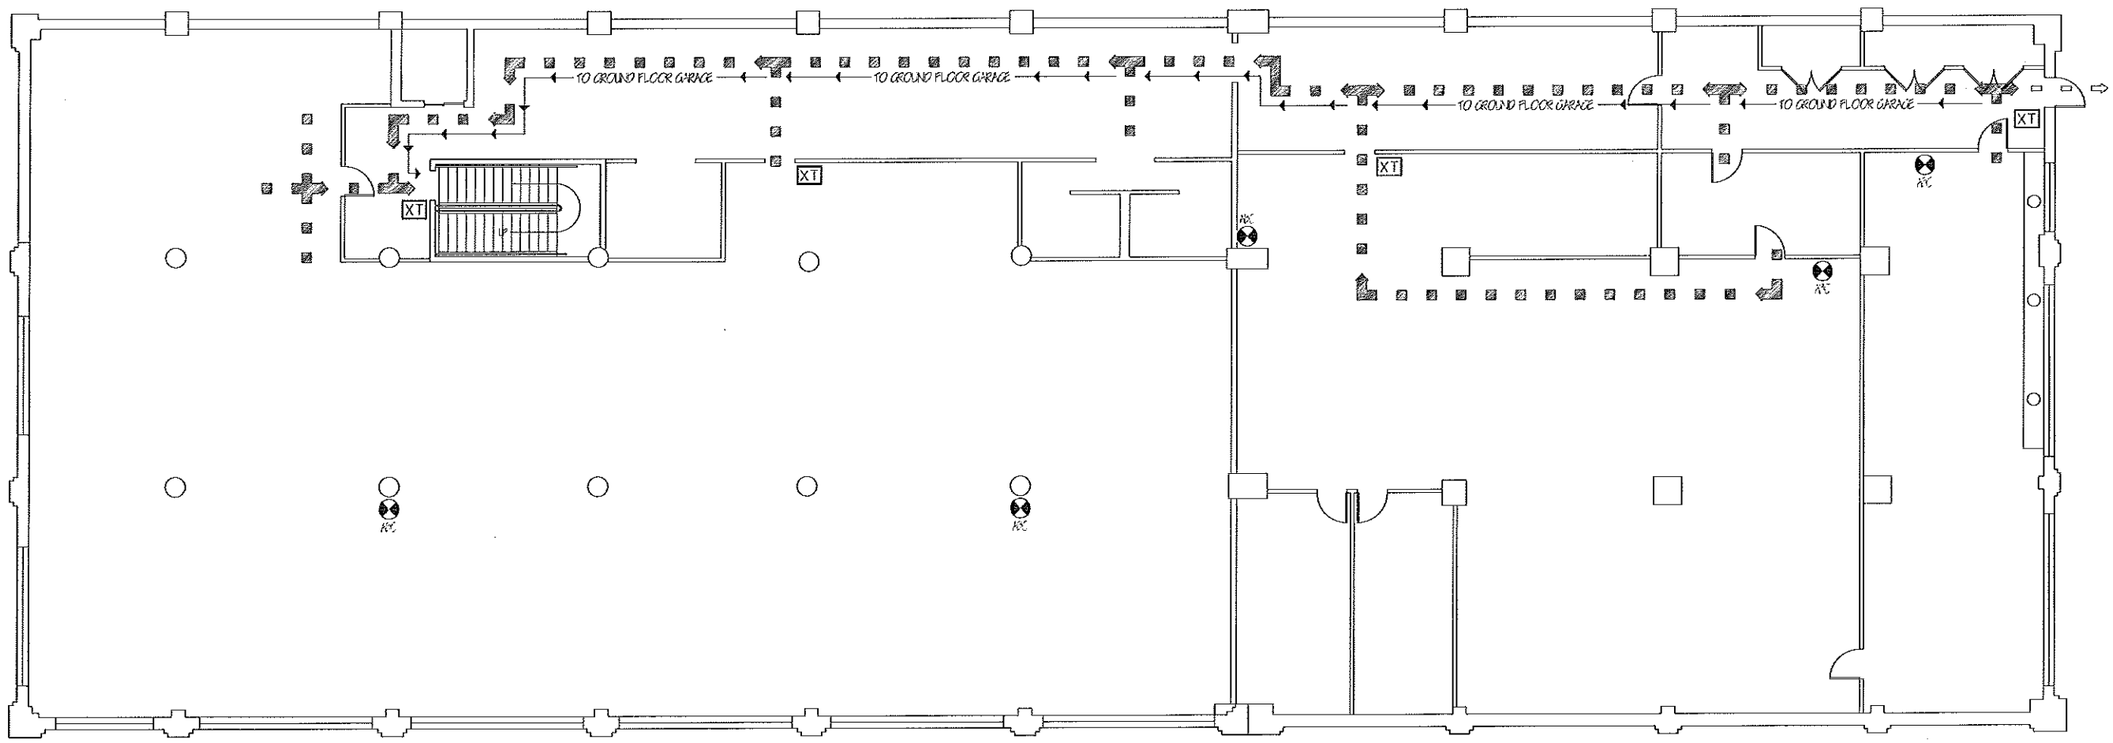

THIRD FLOOR PLAN

N

SCALE: NOT TO SCALE

SYMBOLS

- PRIMARY FIRE EVACUATION ROUTE
- ALTERNATE FIRE EVACUATION ROUTE
- TORNADO EVACUATION
- FE — FIRE EXTINGUISHER AND TYPE
- XT — EXIT
- TORNADO SHELTER
- ALTERNATE TORNADO SHELTER

ANNEX
601 W. MAIN ST.

MISSOURI DEPARTMENT OF TRANSPORTATION
FACILITIES MANAGEMENT

THIRD FLOOR PLAN

SHEET 3 of 3

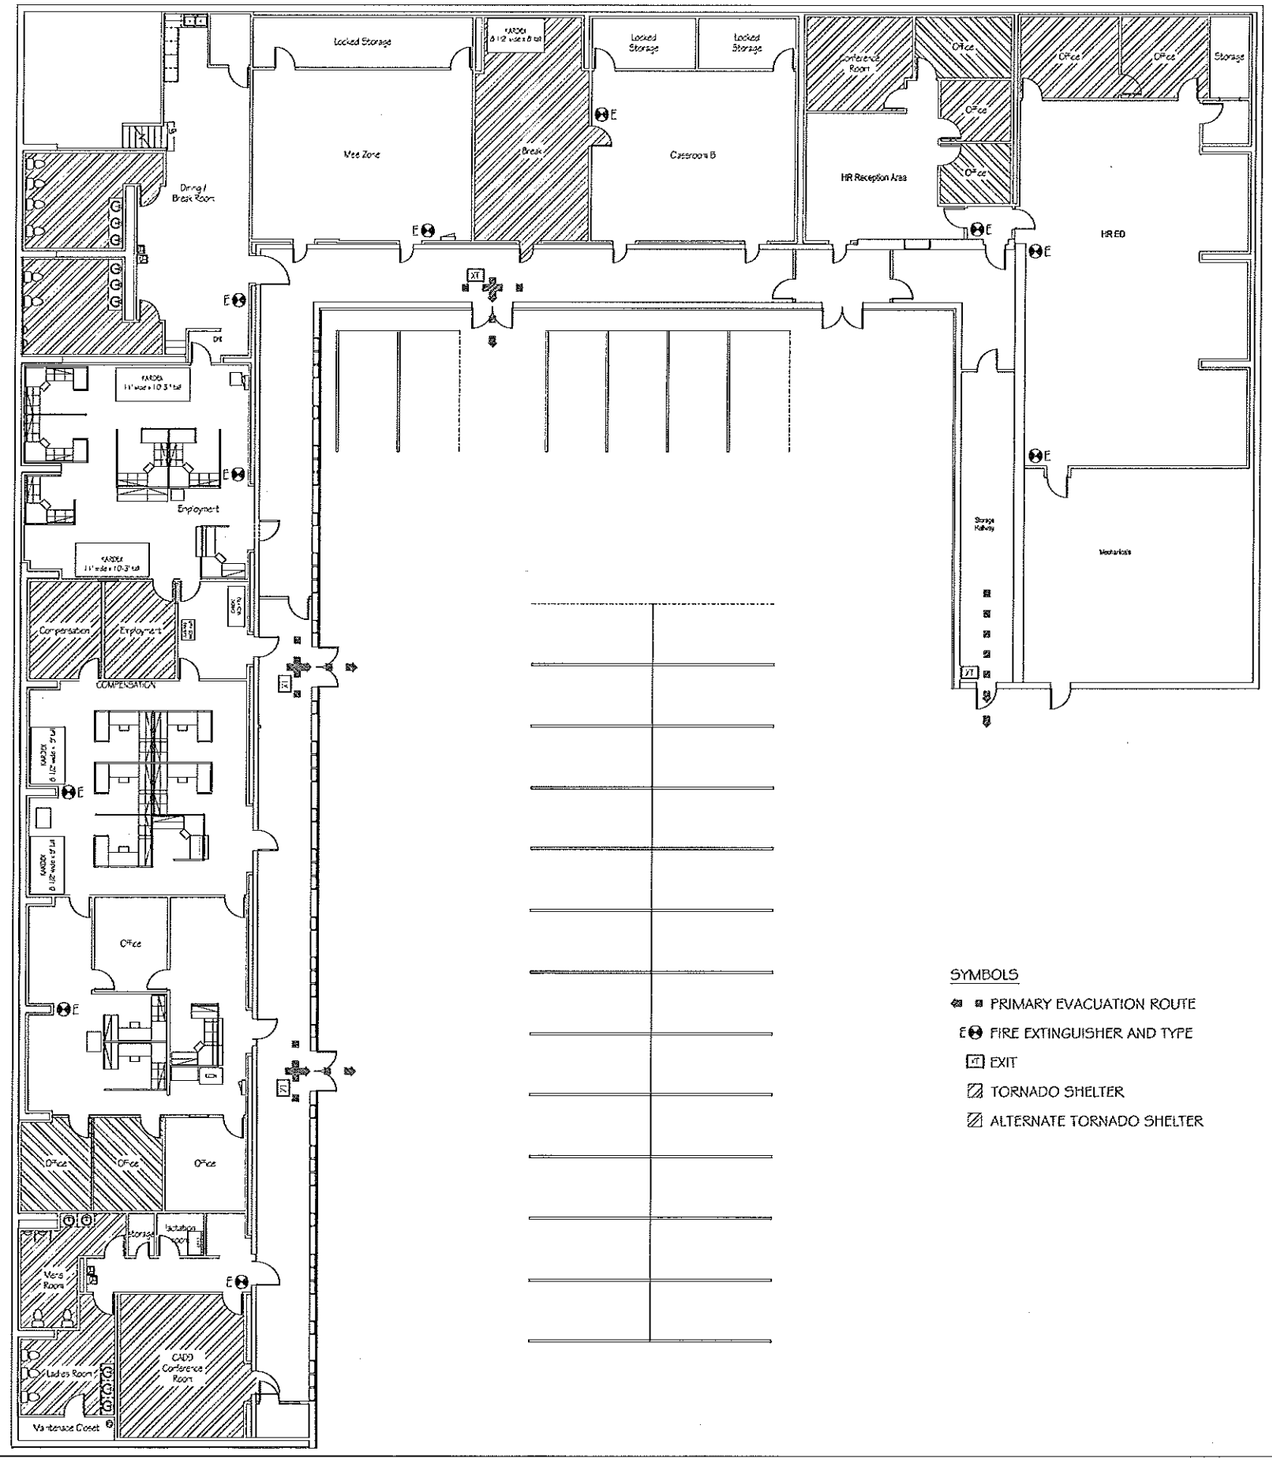

SYMBOLS

- PRIMARY EVACUATION ROUTE
- E FIRE EXTINGUISHER AND TYPE
- EXIT
- TORNADO SHELTER
- ALTERNATE TORNADO SHELTER

DESIGN BY:	DARLA HOLZER
DRAWN BY:	DARLA HOLZER
DATE:	0.05.10
CHECKED BY:	

ANNEX
601 W. MAIN ST.

MISSOURI DEPARTMENT OF TRANSPORTATION
FACILITIES MANAGEMENT

TRAINING CENTER
SCALE: NOT TO SCALE

SHEET 1 of 1