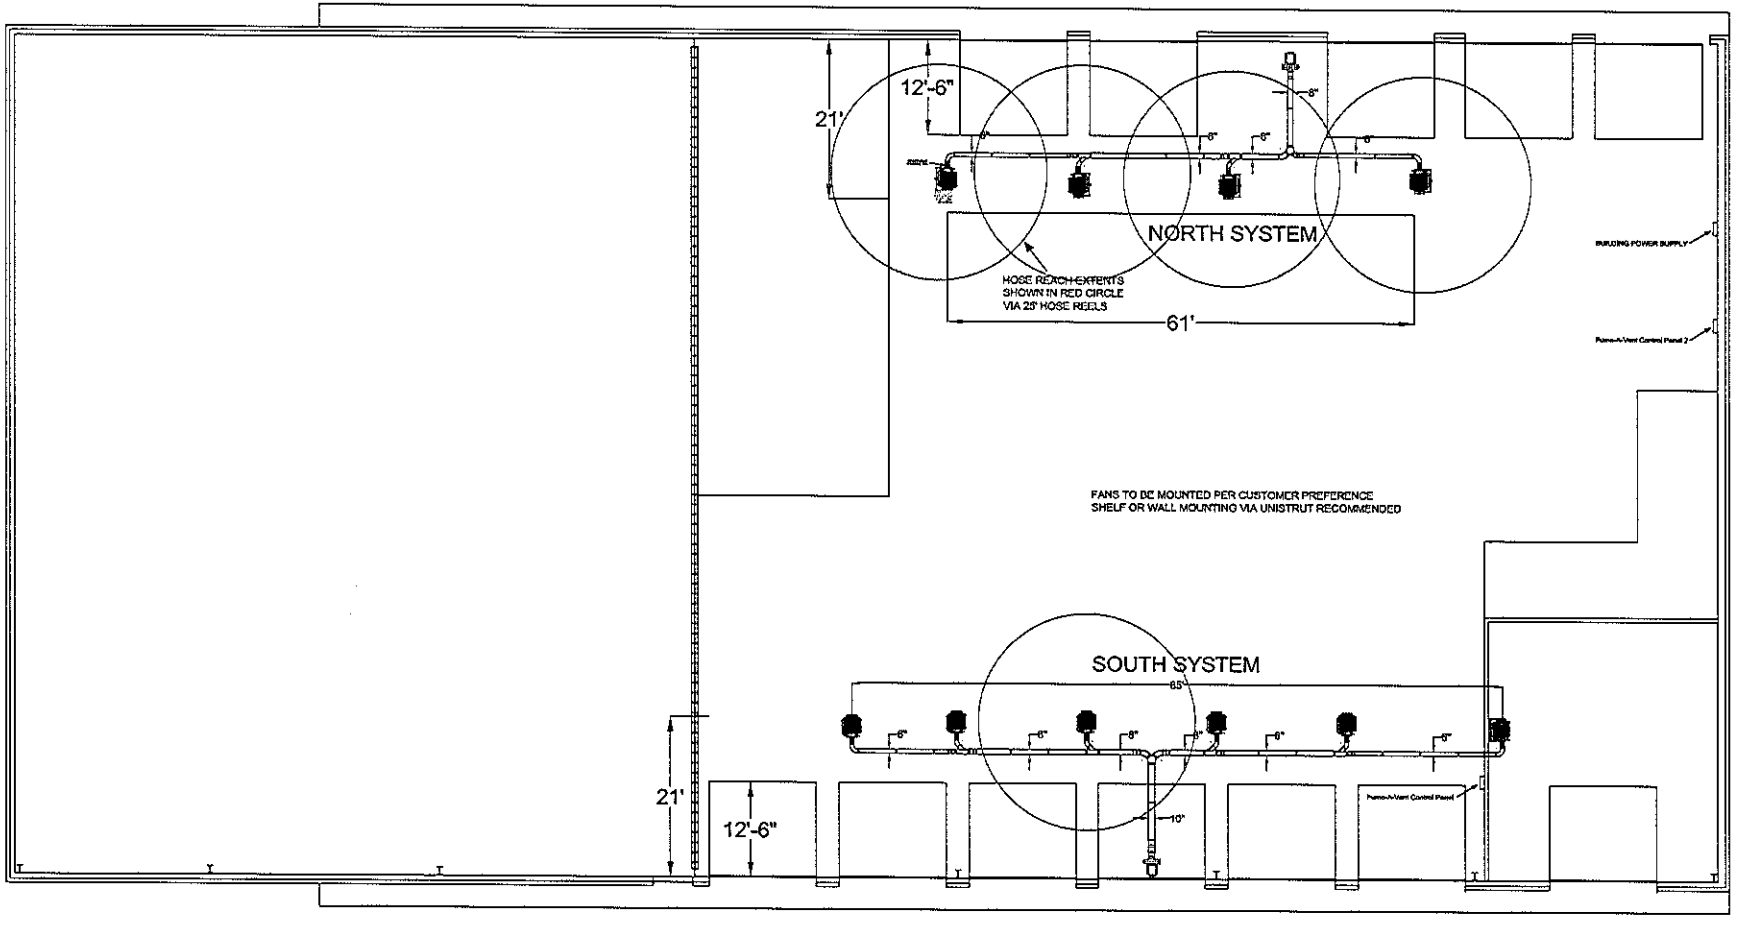
12'-6"
21'
NORTH SYSTEM
HOSE REACH EXTENTS
SHOWN IN RED CIRCLE
VIA 25' HOSE REELS
61'
BUILDING POWER SUPPLY
Pump-N-Vent Control Panel 2
FANS TO BE MOUNTED PER CUSTOMER PREFERENCE
SHELF OR WALL MOUNTING VIA UNISTRUT RECOMMENDED
SOUTH SYSTEM
85'
Pump-N-Vent Control Panel
21'
12'-6"