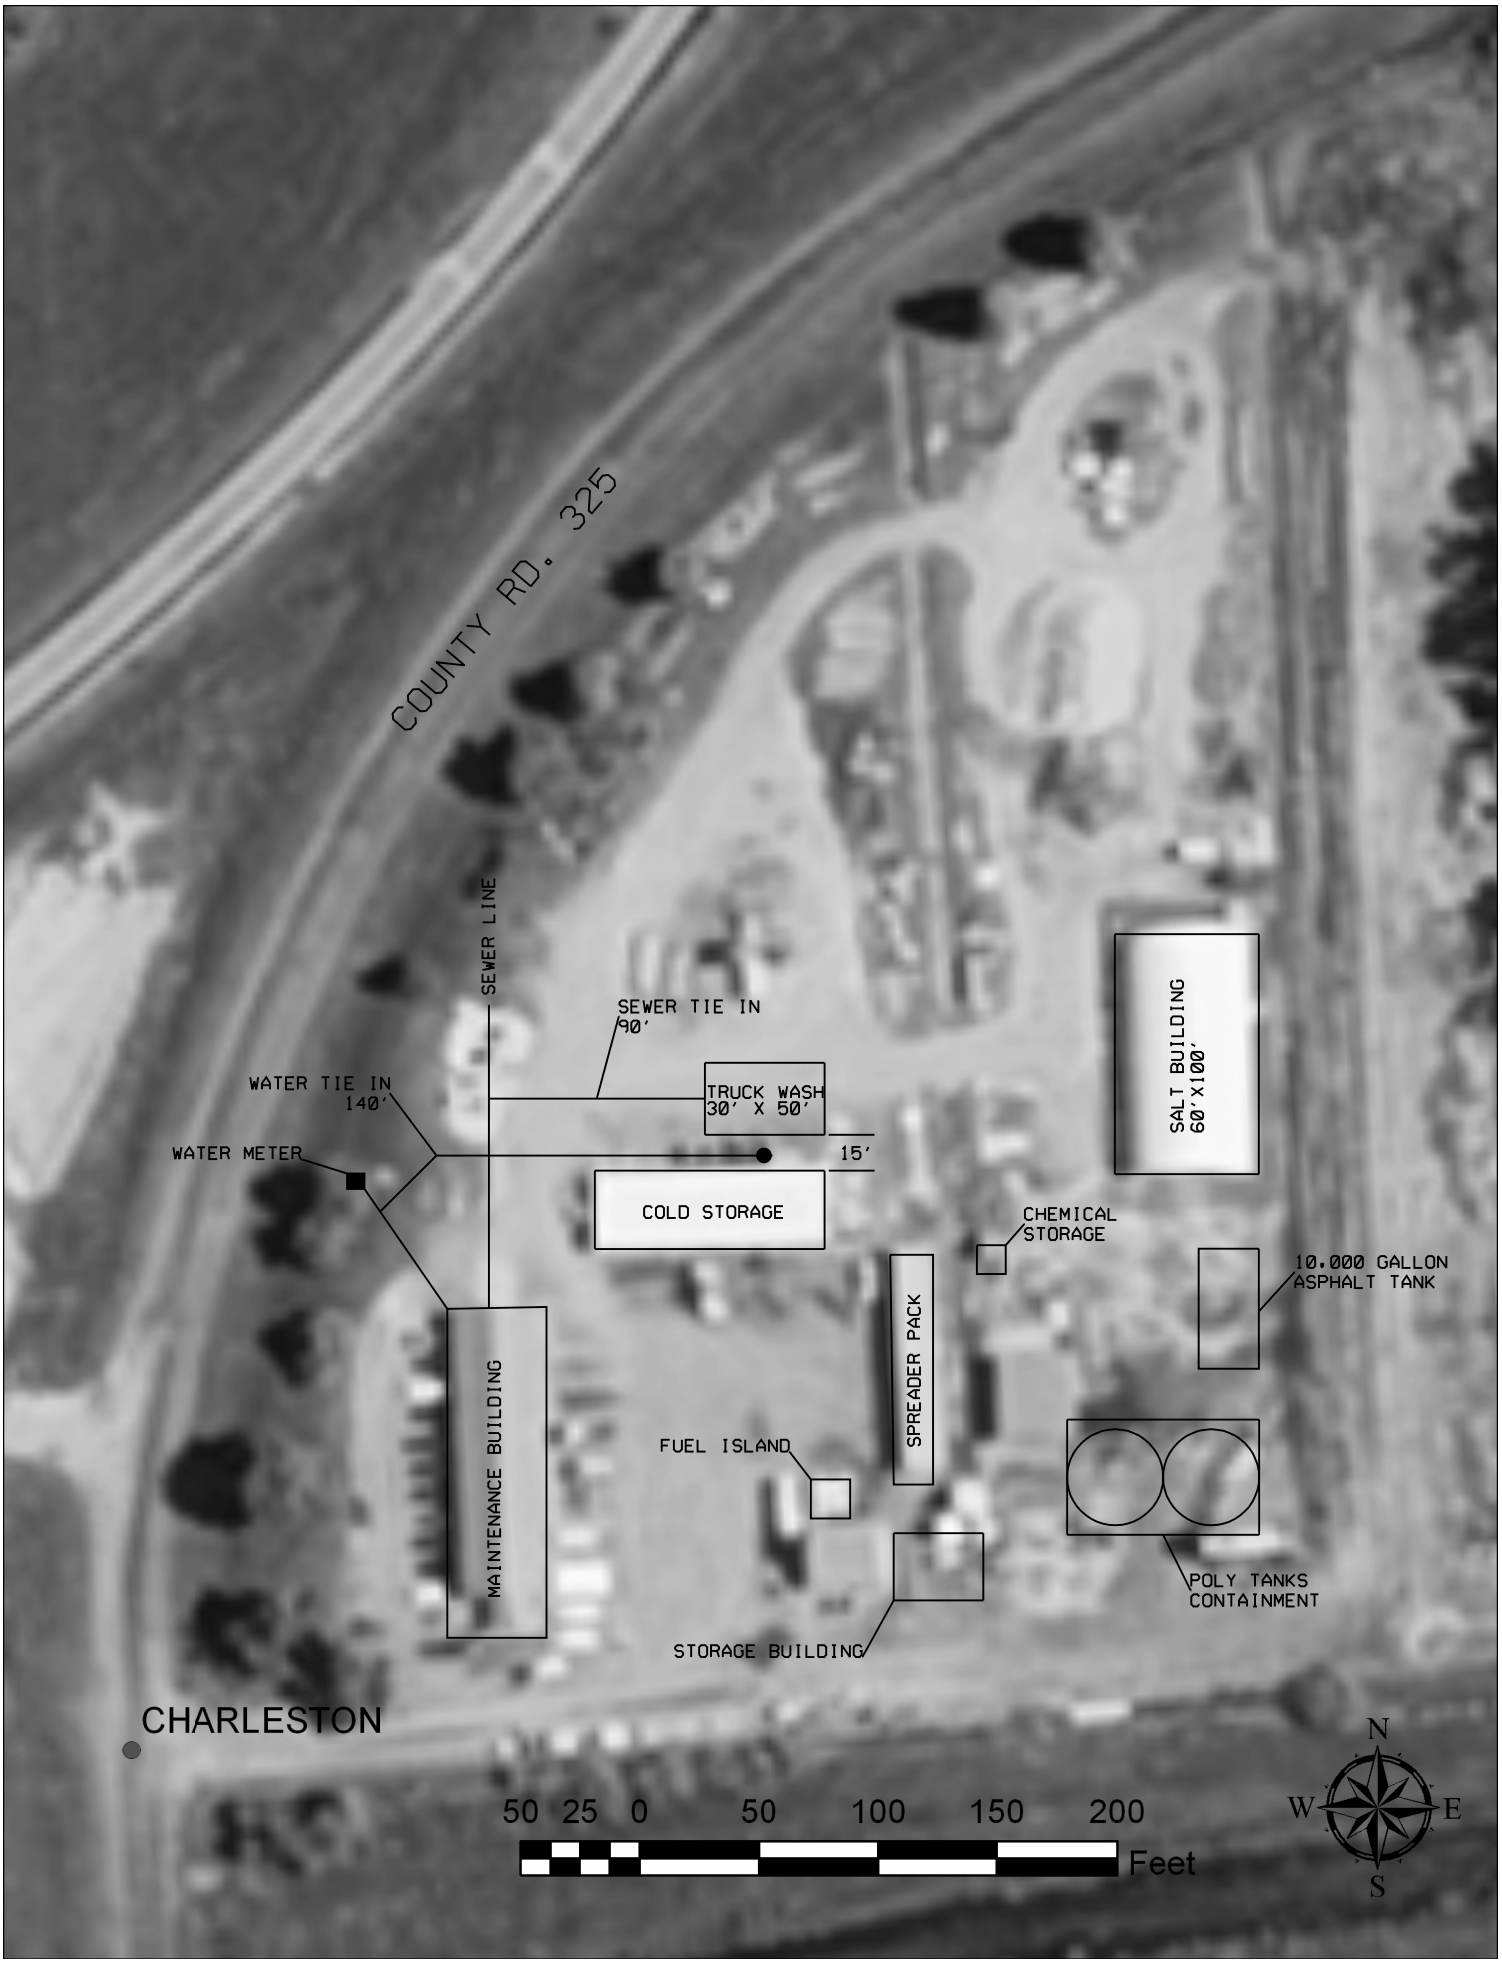
COUNTY RD. 325
SEWER LINE
SEWER TIE IN
90'
WATER TIE IN
140'
TRUCK WASH
30' X 50'
WATER METER
15'
COLD STORAGE
SALT BUILDING
60'X100'
CHEMICAL
STORAGE
10,000 GALLON
ASPHALT TANK
SPREADER PACK
MAINTENANCE BUILDING
FUEL ISLAND
POLY TANKS
CONTAINMENT
STORAGE BUILDING
CHARLESTON
50 25 0 50 100 150 200
Feet
N
W
E
S