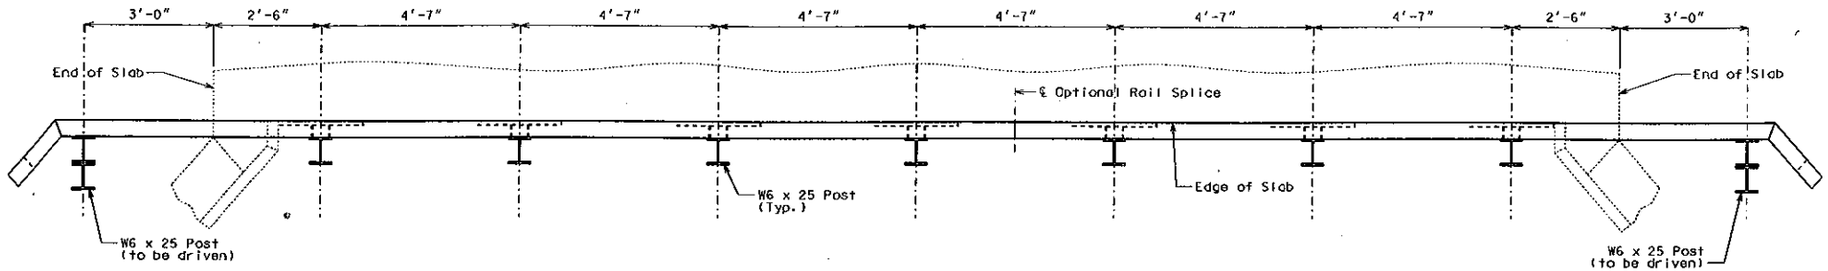

PART PLAN SHOWING POST SPACING
(Right side shown; left side similar)

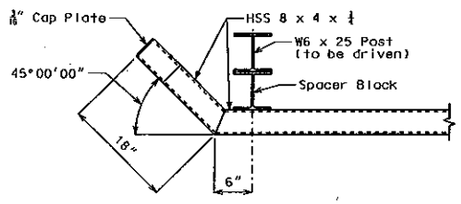

PART PLAN SHOWING END OF RAIL

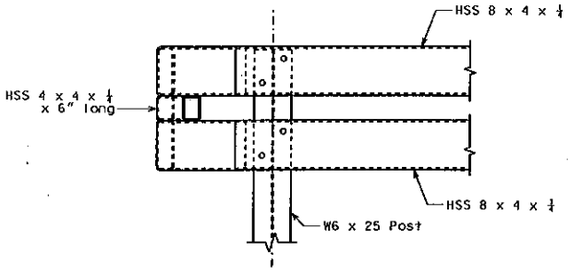

PART ELEVATION SHOWING END OF RAIL

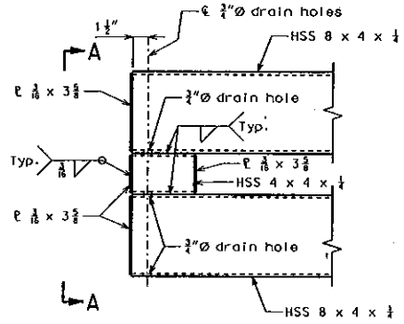

END OF RAIL DETAILS

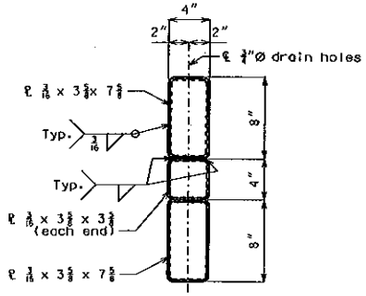

SECTION A-A

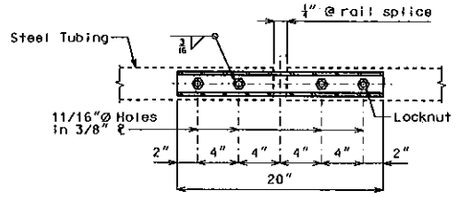

PLAN-BOTTOM OPTIONAL SPLICE ℄

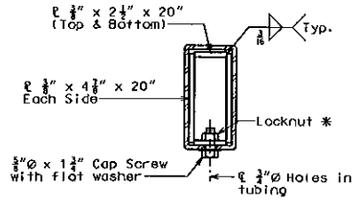

SECTION AT OPTIONAL RAIL SPLICE
* Tack weld nut to plate.

Note:
Work this sheet with Sheet No. 3.

Detailed May 2012
Checked May 2012

Note: This drawing is not to scale. Follow dimensions.

STATE OF MISSOURI
BRIAN A. HARTWIGSEN
NUMBER PE-2000024473
PROFESSIONAL ENGINEER
THIS SHEET HAS BEEN SIGNED, SEALED AND DATED ELECTRONICALLY.

DATE PREPARED	6/7/2012
ROUTE	49
STATE	MO
DISTRICT	BR
SHEET NO.	2
COUNTY	IRON
JOB NO.	*
CONTRACT ID.	
PROJECT NO.	
BRIDGE NO.	F06442

DESCRIPTION	DATE

MISSOURI HIGHWAYS AND TRANSPORTATION COMMISSION
105 WEST CAPITOL
JEFFERSON CITY, MO 65102
1-888-ASK-MODOT (1-888-275-6636)

IF A SEAL IS PRESENT ON THIS SHEET IT HAS BEEN ELECTRONICALLY SEALED AND DATED.