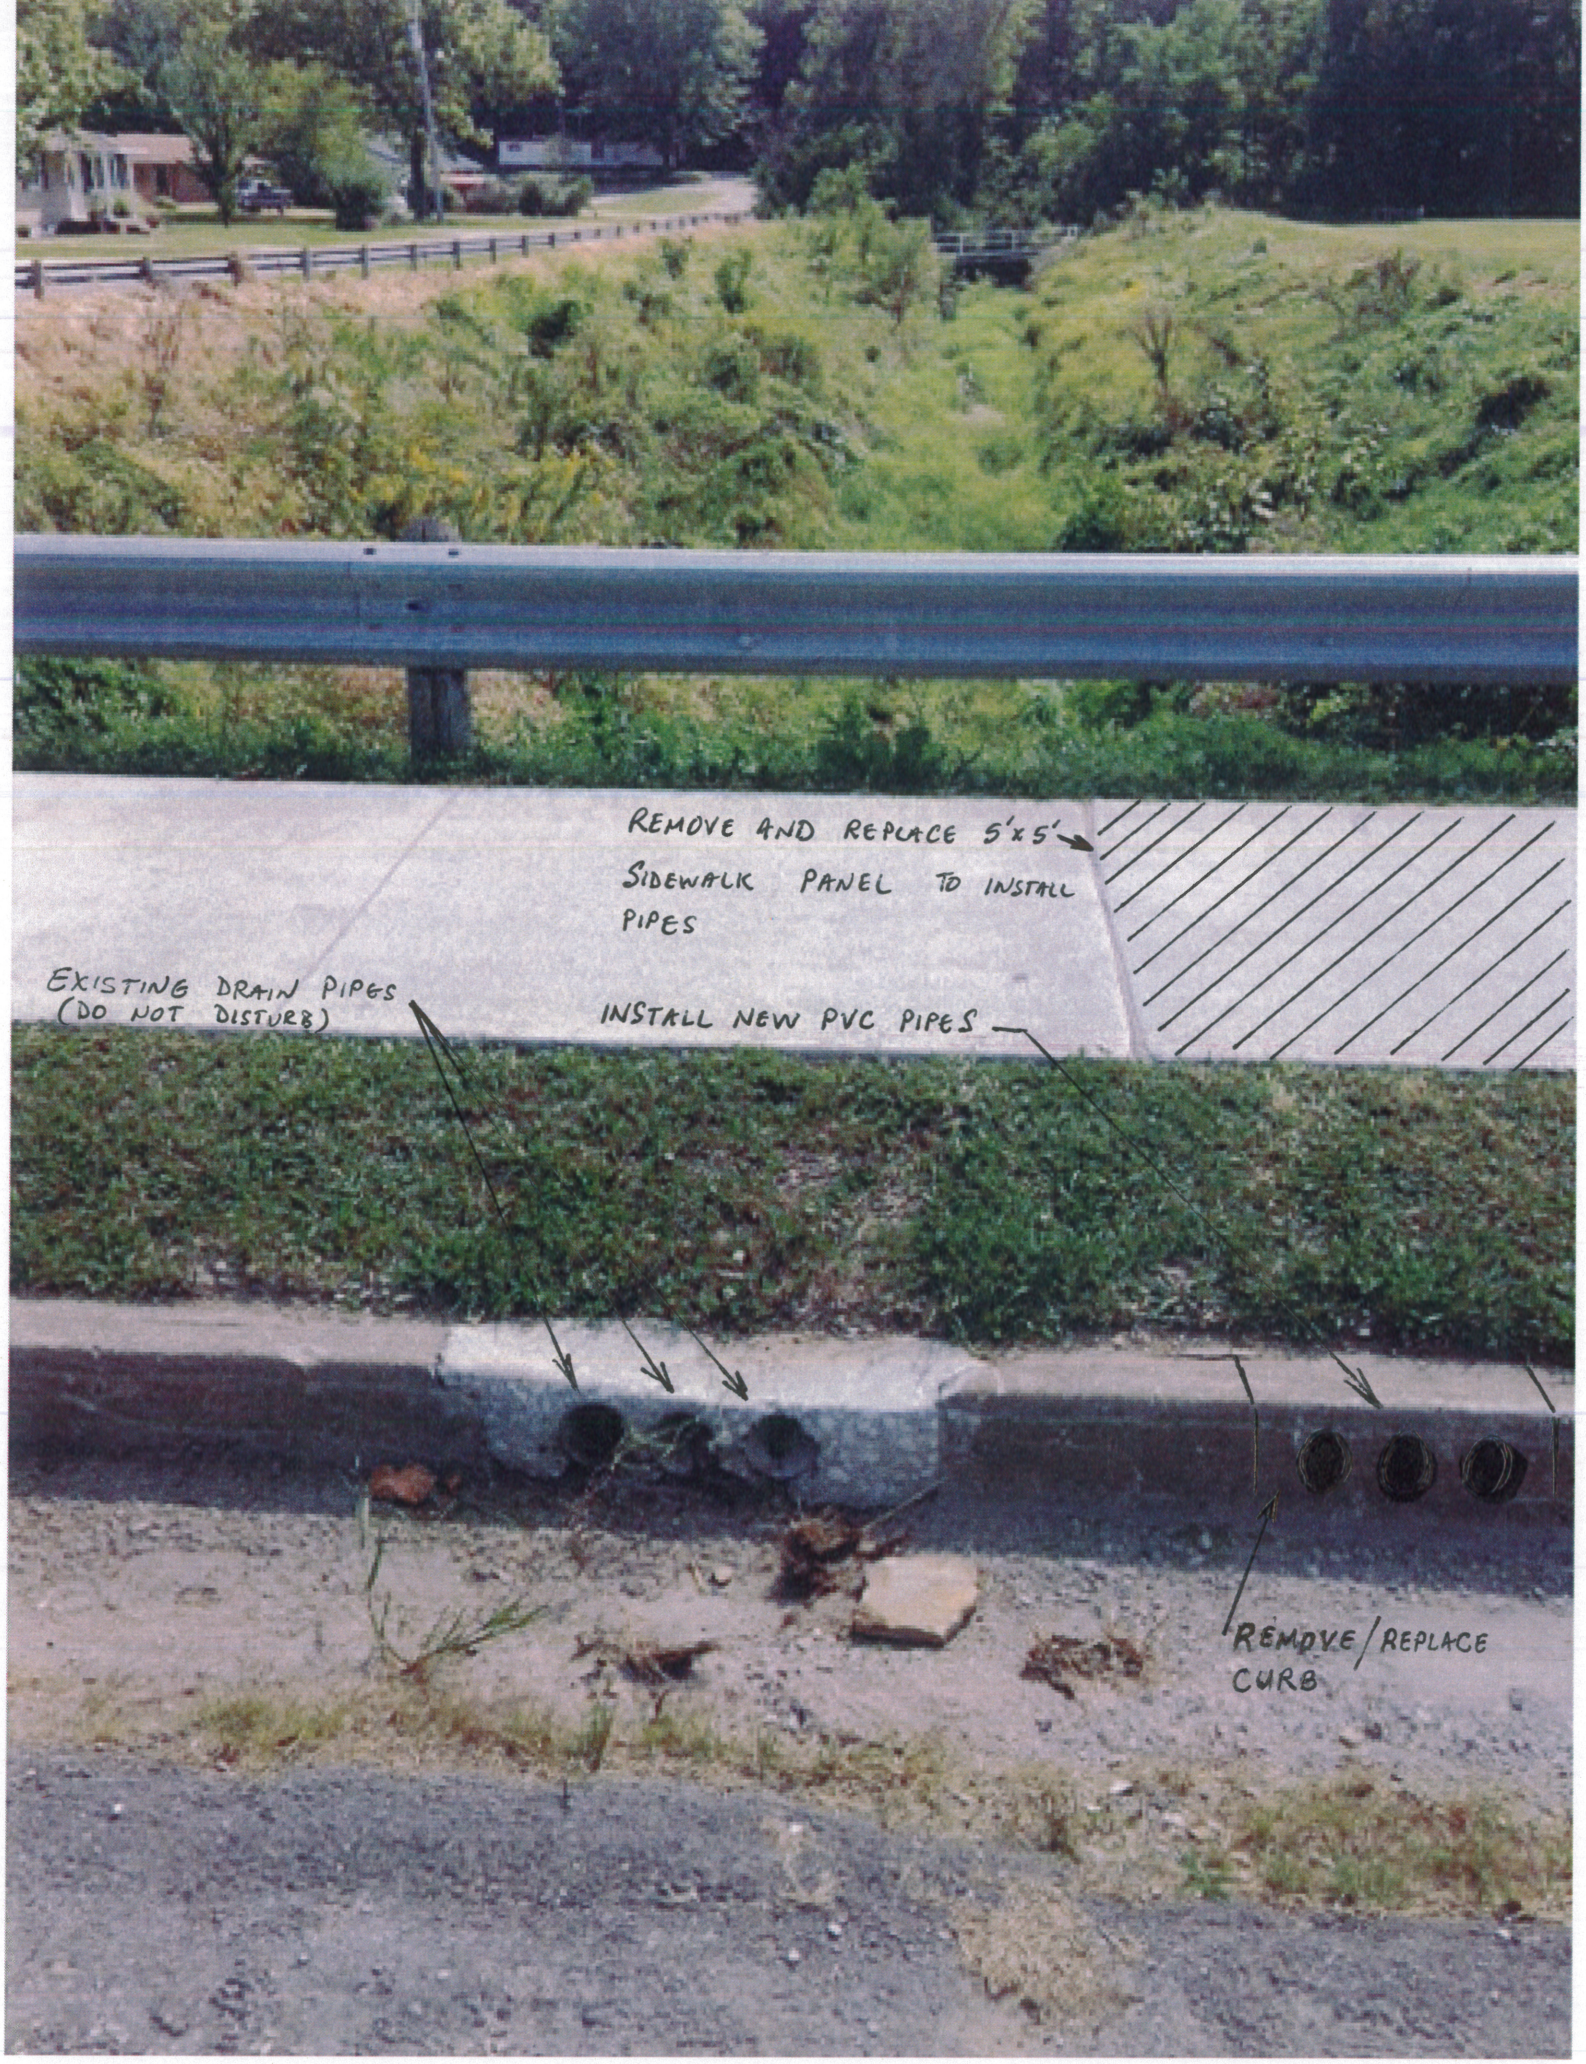
REMOVE AND REPLACE 5'x5'
SIDEWALK PANEL TO INSTALL
PIPES
EXISTING DRAIN PIPES
(DO NOT DISTURB)
INSTALL NEW PVC PIPES
REMOVE/REPLACE
CURB