# MISSOURI HIGHWAY AND TRANSPORTATION COMMISSION

| STATE | PROJ. NO. | SHEET NO. |
|---|---|---|
| MO. | | 68 |

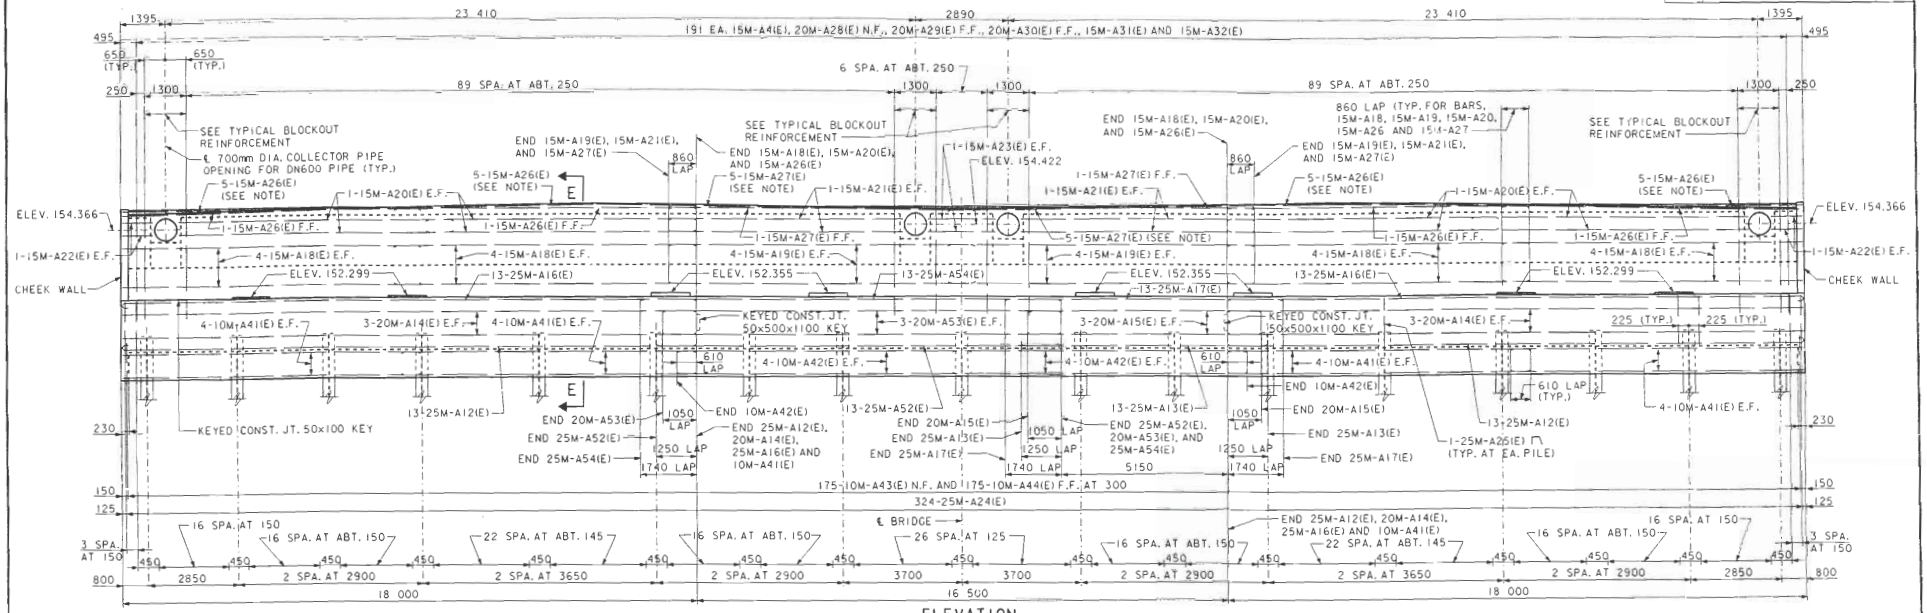


## ELEVATION

(LOOKING BACK STATION)

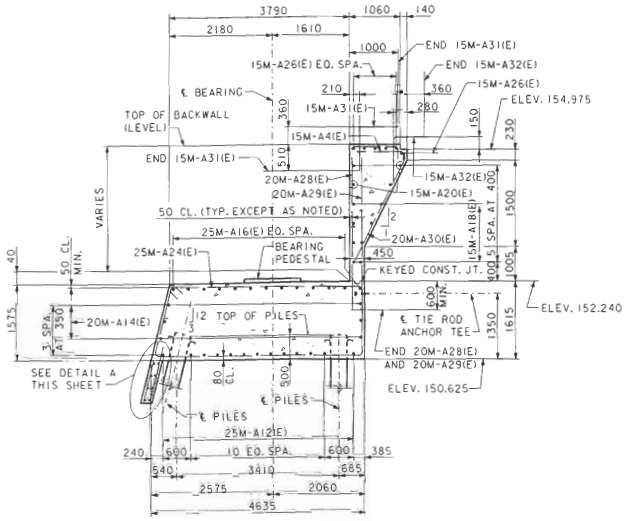


## SECTION E-E

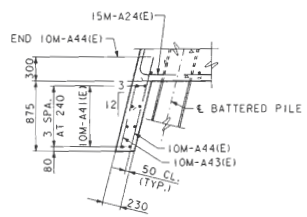


## DETAIL A

## SECTION THRU PROTECTIVE COATING

NOTE: APPLY PROTECTIVE COATING TO INSIDE FACE OF CHEEK WALLS.

## NOTES

15M-A26(E) AND 15M-A27(E) TO BE FIELD BENT AS REQUIRED TO MAINTAIN A MINIMUM OF 50 CLEARANCE AT THE ROADWAY CROWN.

SHIFT 15M-A31(E) BARS AS REQUIRED TO CLEAR SUPPORT BAR BOX FOR EXPANSION DEVICE.

ROTATE VERTICAL LEGS OF 15M-A4(E) BARS AND SHIFT WHEN REQUIRED TO MAINTAIN 50 CL. MINIMUM.

ANCHOR BOLT WELL SIZE AND SPIRAL REINFORCEMENT WILL BE PROVIDED BY THE BEARING MANUFACTURER, SEE ANCHOR BOLT WELL DETAIL SHEET 87.

## CREVE COEUR LAKE MEMORIAL PARK BRIDGE

END BENT 1

ST. LOUIS CO. MO.

STATE OF MISSOURI — BRUCE CHRISTOPHER KATES — REGISTERED PROFESSIONAL ENGINEER

Bruce C. Kates 10-2-99

A5584

DETAILED: KCK
CHECKED: GJD

SVERDRUP CIVIL, INC.
MARYLAND HEIGHTS, MO

NOTE: DO NOT SCALE THIS DRAWING, FOLLOW DIMENSIONS.



13550 N:\013550\BRIDGE\CCLMP\CC1814.dgn