MISSOURI HIGHWAY AND TRANSPORTATION COMMISSION

STATE	PROJ. NO.	SHEET NO.
MO.		1394

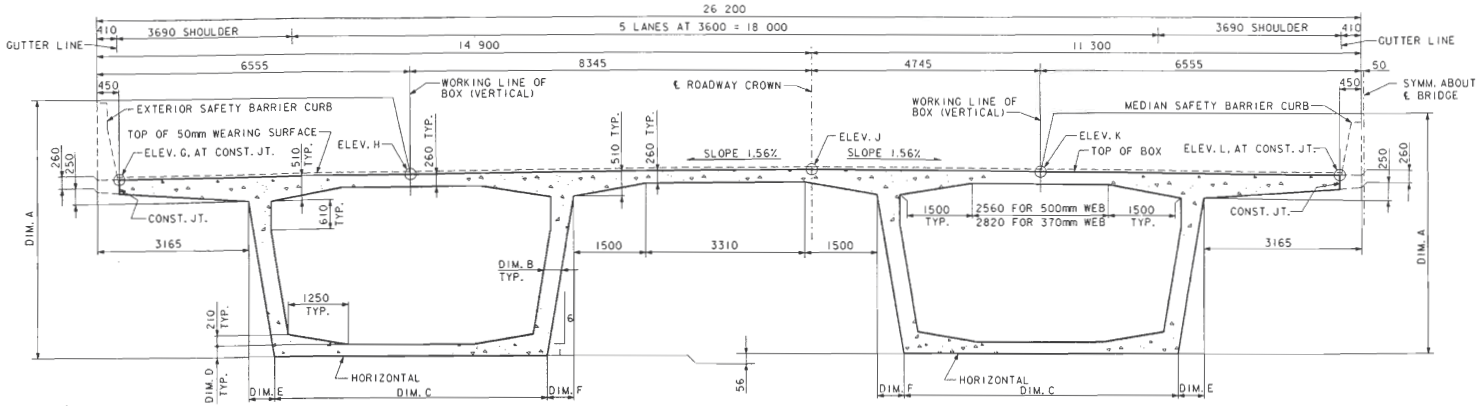

TYPICAL CROSS SECTION AT JOINT

NOTE: ELEVATIONS ARE TO TOP OF CONCRETE BOX.

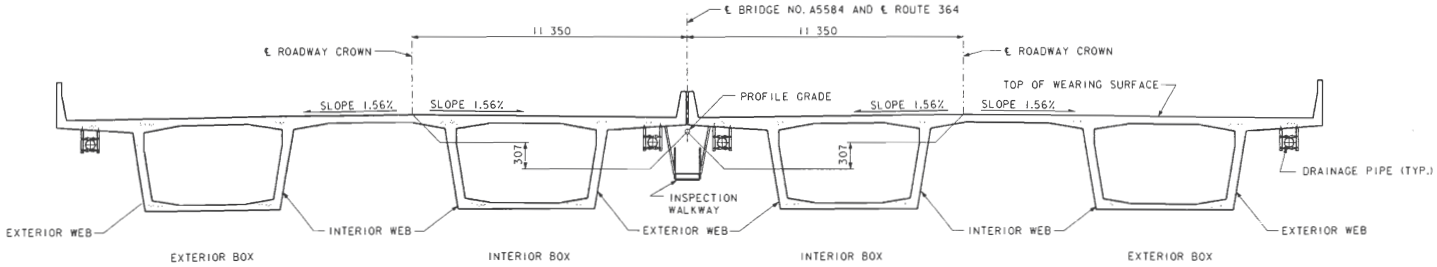

TYPICAL CROSS SECTION THRU STRUCTURE

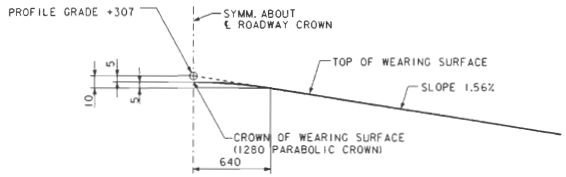

ROADWAY CROWN DETAIL

CREVE COEUR LAKE MEMORIAL PARK BRIDGE

TYPICAL CROSS SECTION

ST. LOUIS CO. MO.

STATE OF MISSOURI — BRUCE CHRISTOPHER KATES — NUMBER EN 024603 — REGISTERED PROFESSIONAL ENGINEER — 10-2-98

A5584

13550 N:\013550\BRIDGE\CCLMP\Ccls002.dgn

DETAILED: JOS
CHECKED: PWC

SVERDRUP CIVIL, INC.
MARYLAND HEIGHTS, MO.

NOTE: DO NOT SCALE THIS DRAWING, FOLLOW DIMENSIONS.