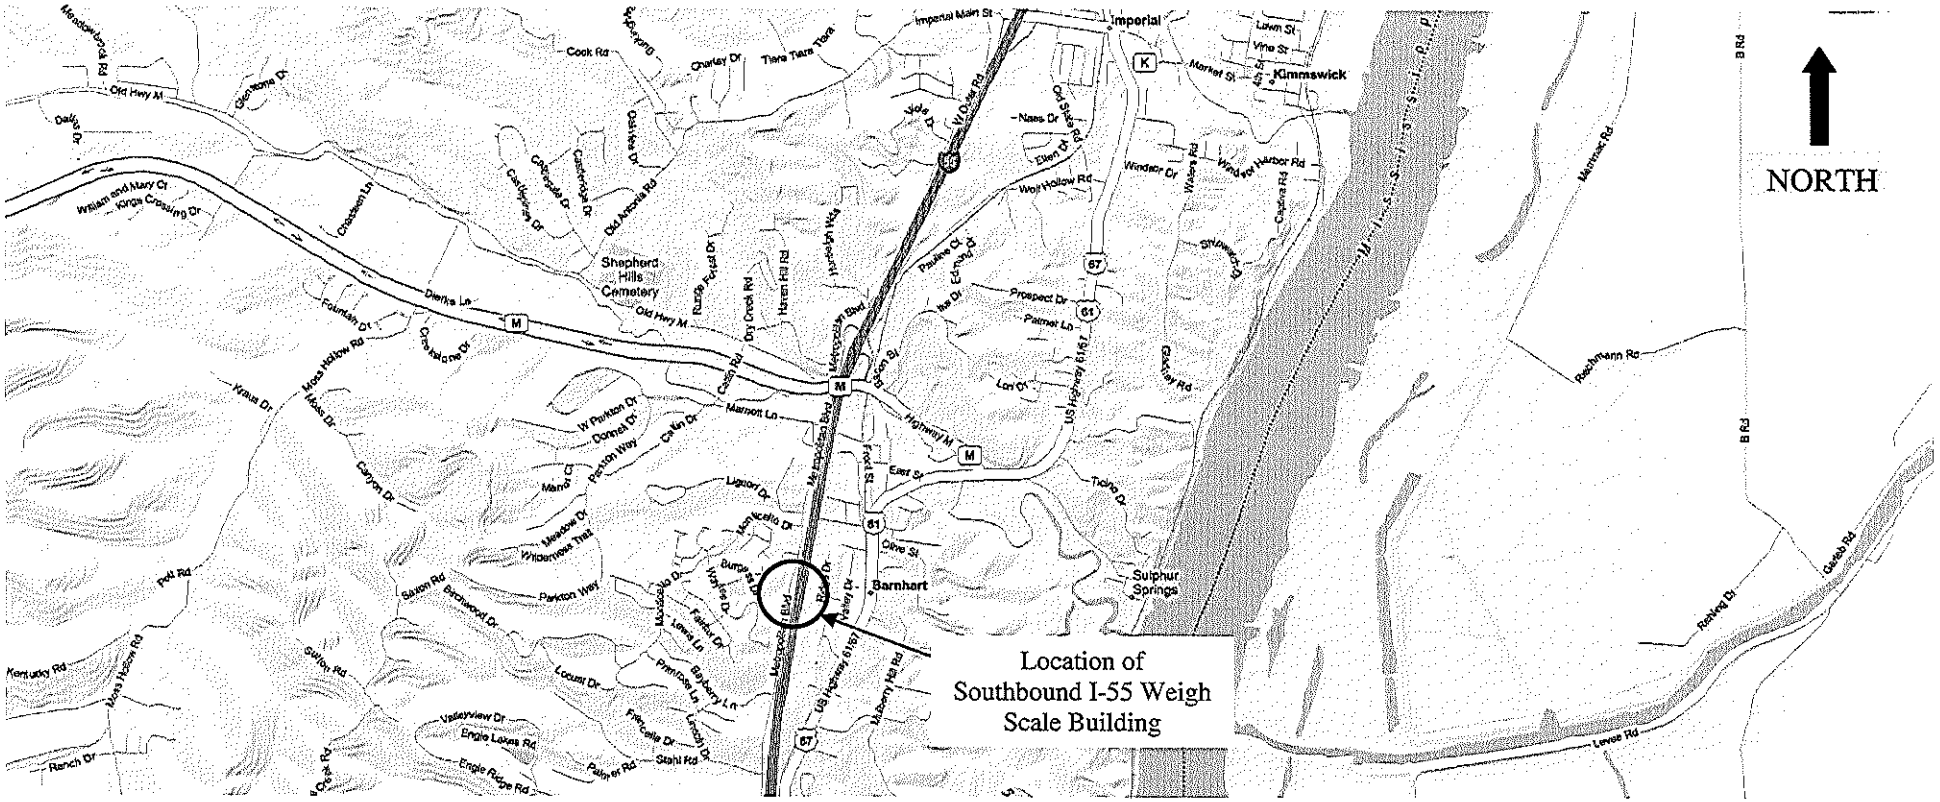

Demolition of Southbound I-55 Weigh Scale Building
Approximately .75 miles South of Route M
Barnhart, MO. 63012

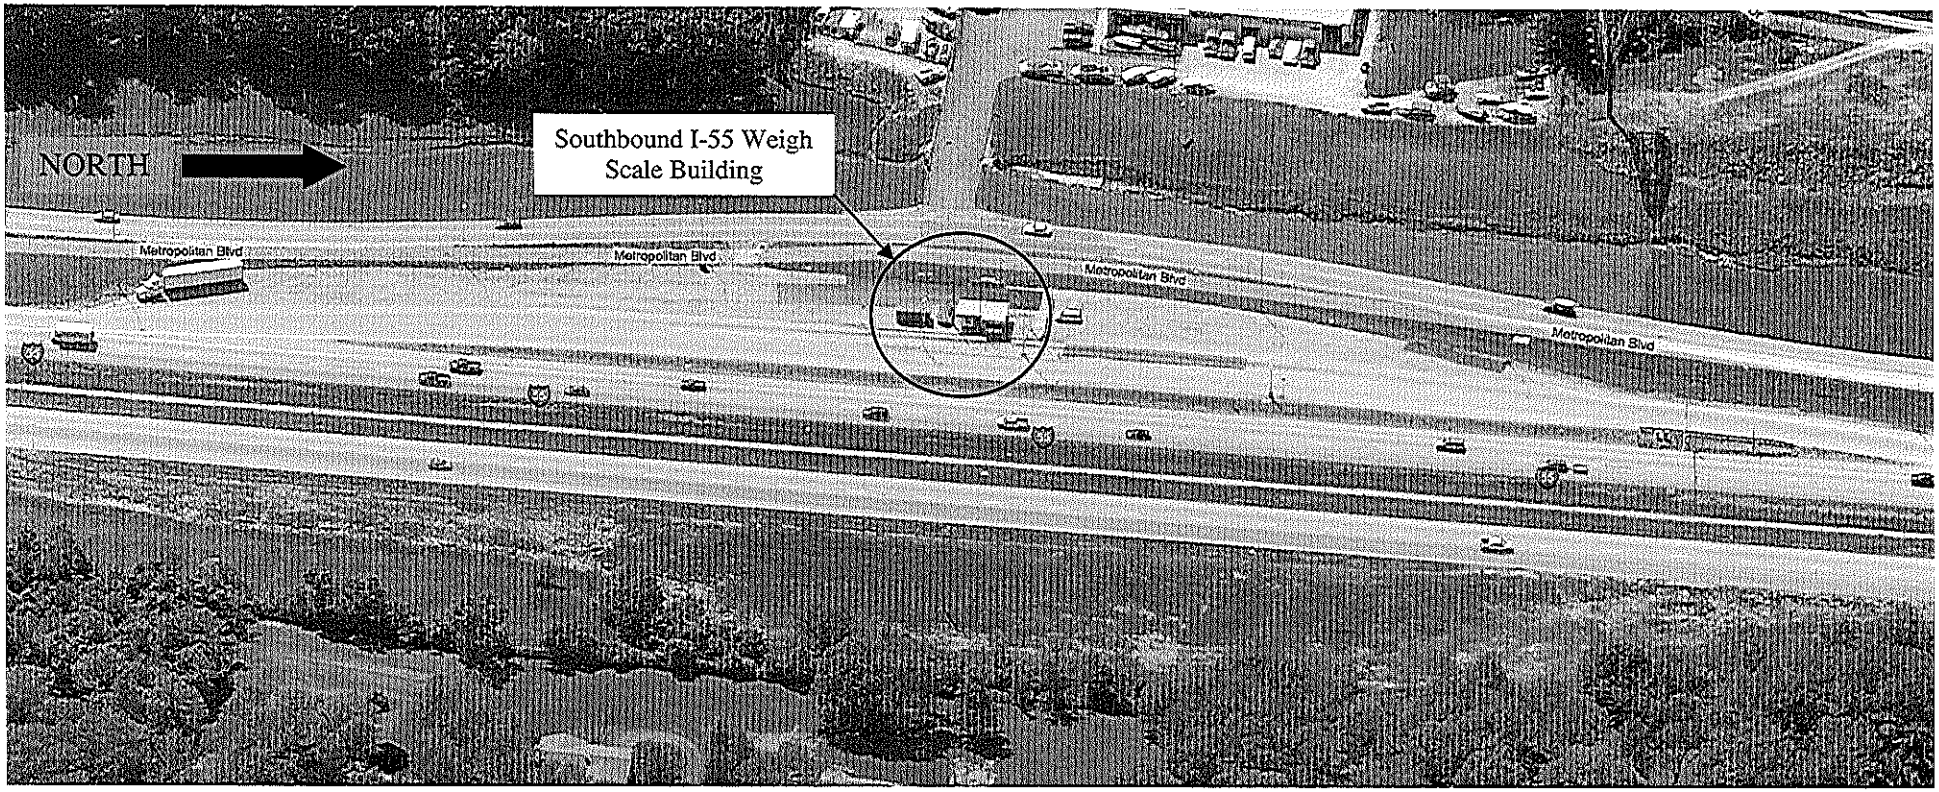

Demolition of Southbound I-55 Weigh Scale Building
Approximately .75 miles South of Route M
Barnhart, MO. 63012

I-55 WEIGH STATION
JEFFERSON COUNTY

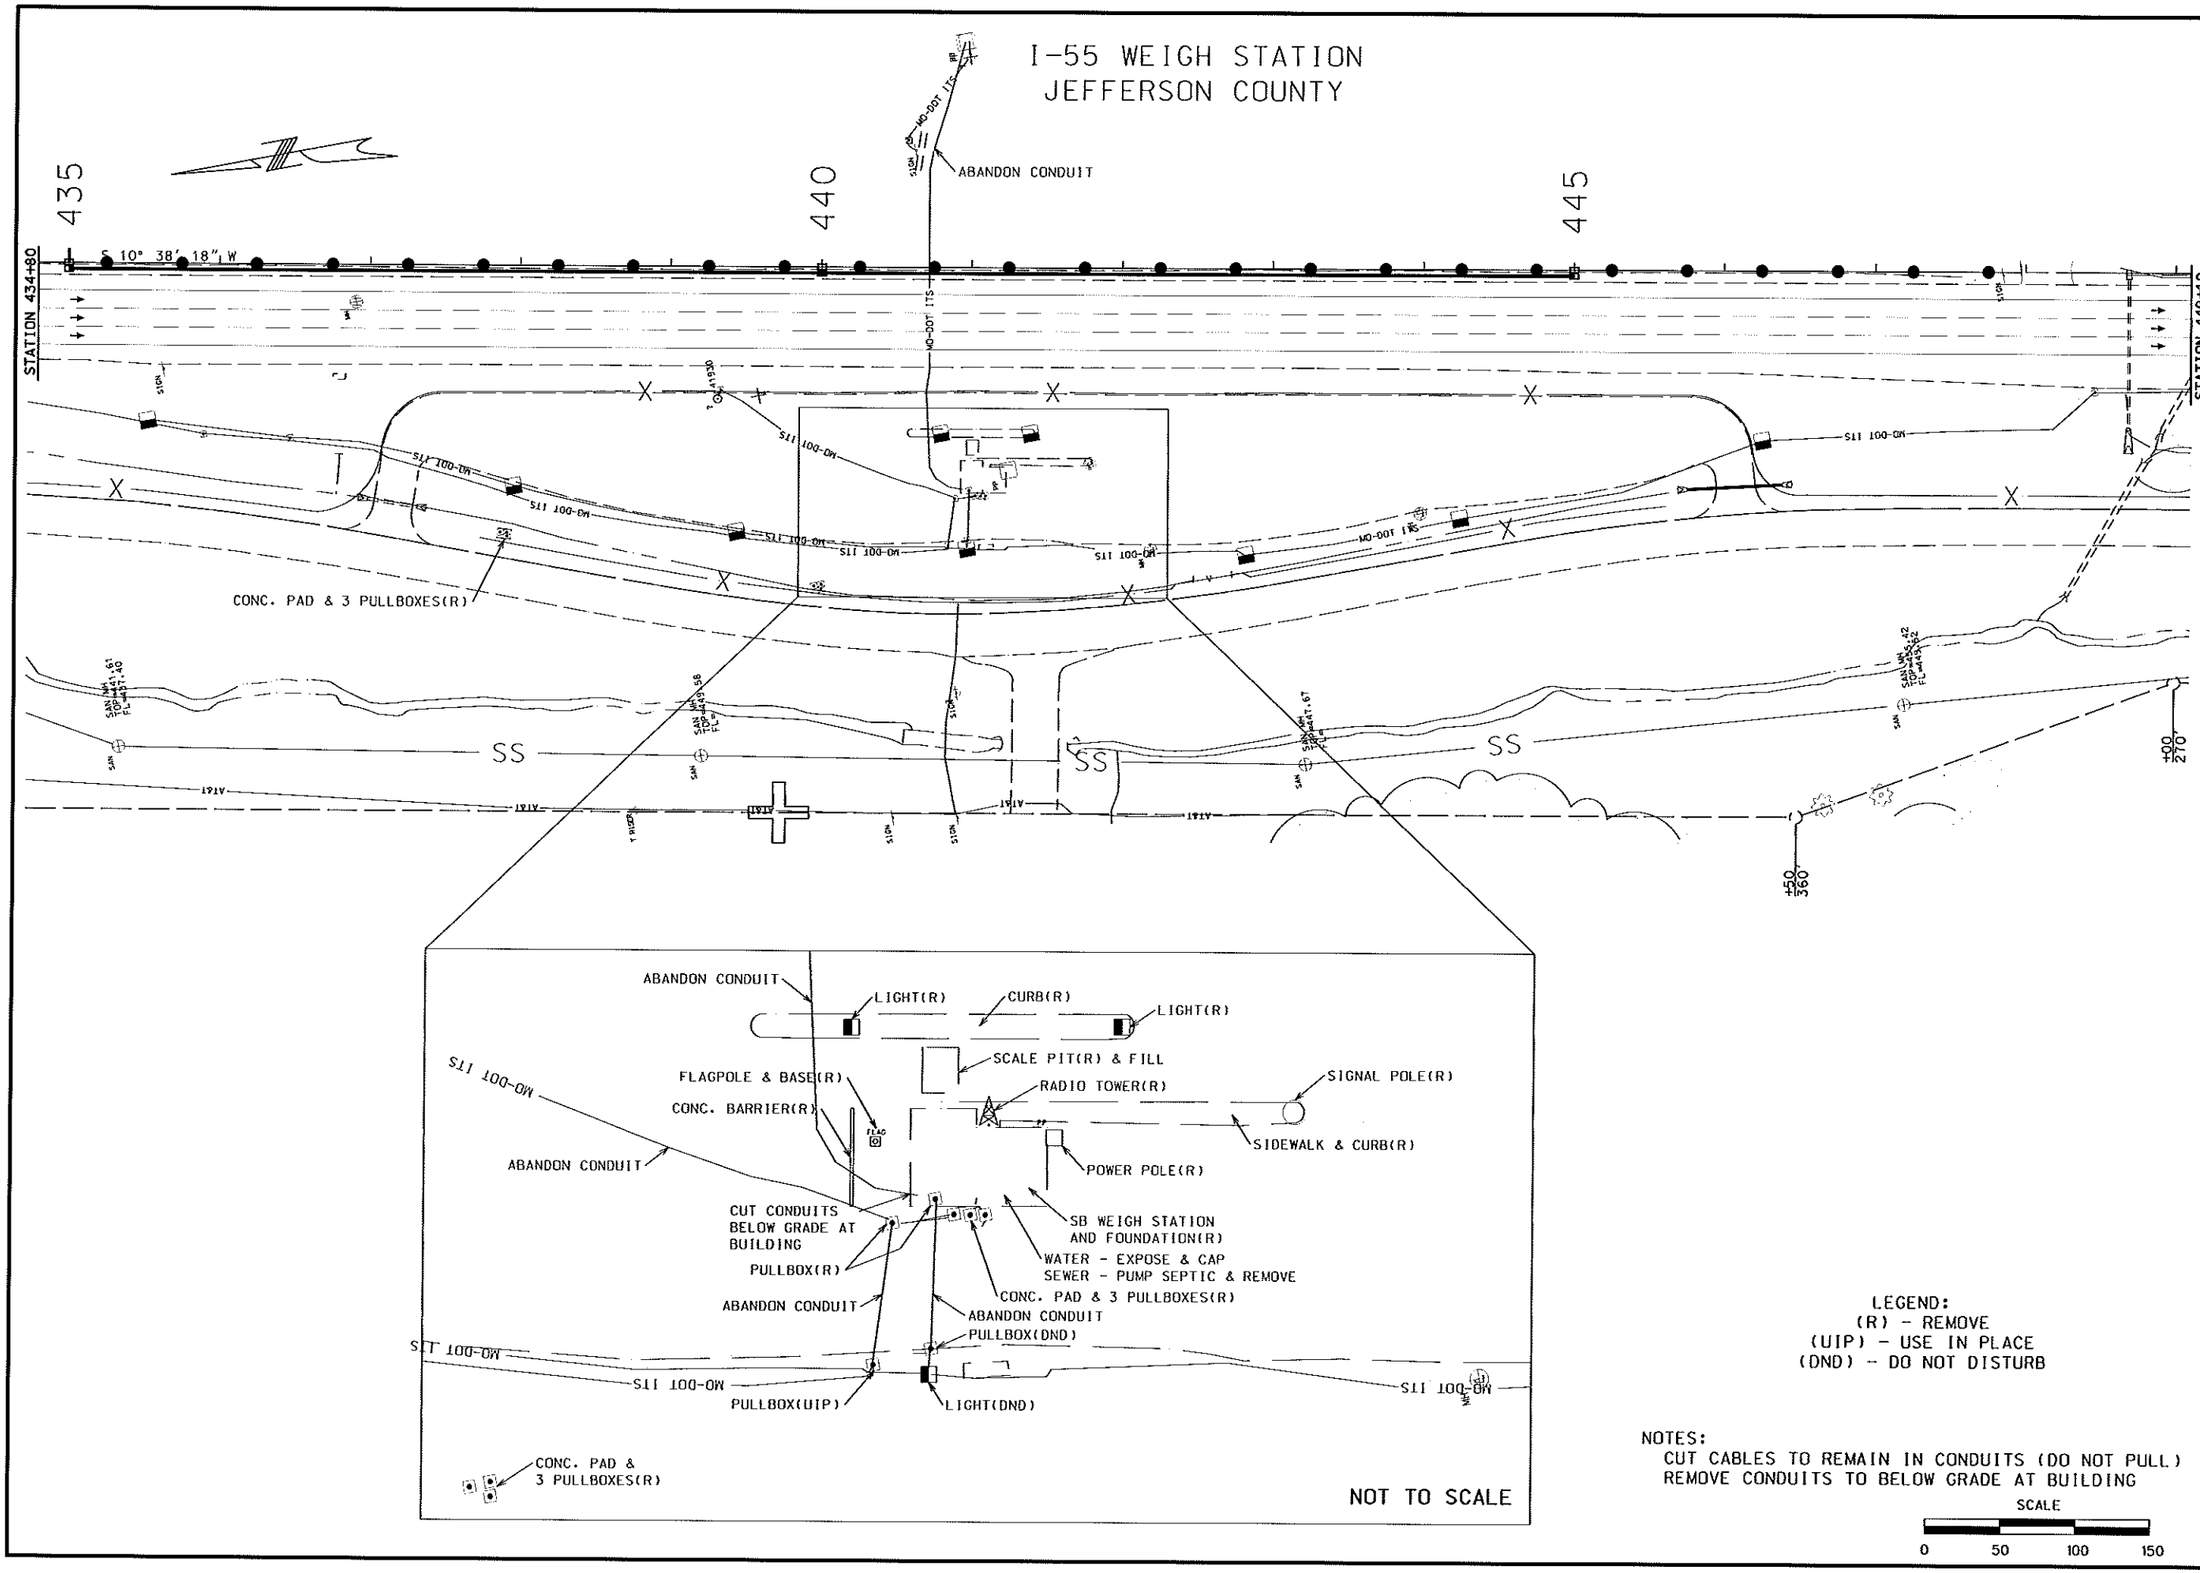

LEGEND:
(R) - REMOVE
(UIP) - USE IN PLACE
(DND) - DO NOT DISTURB

NOTES:
CUT CABLES TO REMAIN IN CONDUITS (DO NOT PULL)
REMOVE CONDUITS TO BELOW GRADE AT BUILDING

SCALE
0 50 100 150

DATE PREPARED	6/16/2010
ROUTE	I-55
STATE	MO
DISTRICT	6
SHEET NO.	
COUNTY	JEFFERSON
JOB NO.	
CONTRACT ID.	
PROJECT NO.	
BRIDGE NO.	

DATE	DESCRIPTION

MISSOURI HIGHWAYS AND TRANSPORTATION COMMISSION
105 WEST CAPITOL
JEFFERSON CITY, MO 65102
1-888-ASK-MODOT (1-888-275-6636)

I-55 WEIGH STATION
JEFFERSON COUNTY
EXIBIT A
SHEET 3 OF 3