TRAFFIC CONTROL LEGEND

- SIGN
- CHANNELIZER
- DIRECTIONAL INDICATOR BARRICADE (DIB)
- FLASHING ARROW PANEL
- CHANGEABLE MESSAGE SIGN (CMS)

NOTES:

(1) SEE STANDARD DRAWING 616.10 FOR DETAILS AND ITEMS NOT SHOWN.

(2) SPACING OF SIGNS SHOWN ON THE PLANS ARE MINIMUM AND MAY BE ADJUSTED BY THE ENGINEER TO MEET FIELD CONDITIONS.

(3) EXISTING SIGNS SHALL BE COVERED DURING WORKING HOURS ONLY IF IN CONFLICT WITH TRAFFIC CONTROL PLANS.

(4) NO DIRECT PAYMENT WILL BE MADE FOR RELOCATING, COVERING, UNCOVERING OR REMOVING SIGNS.

PHASE 1

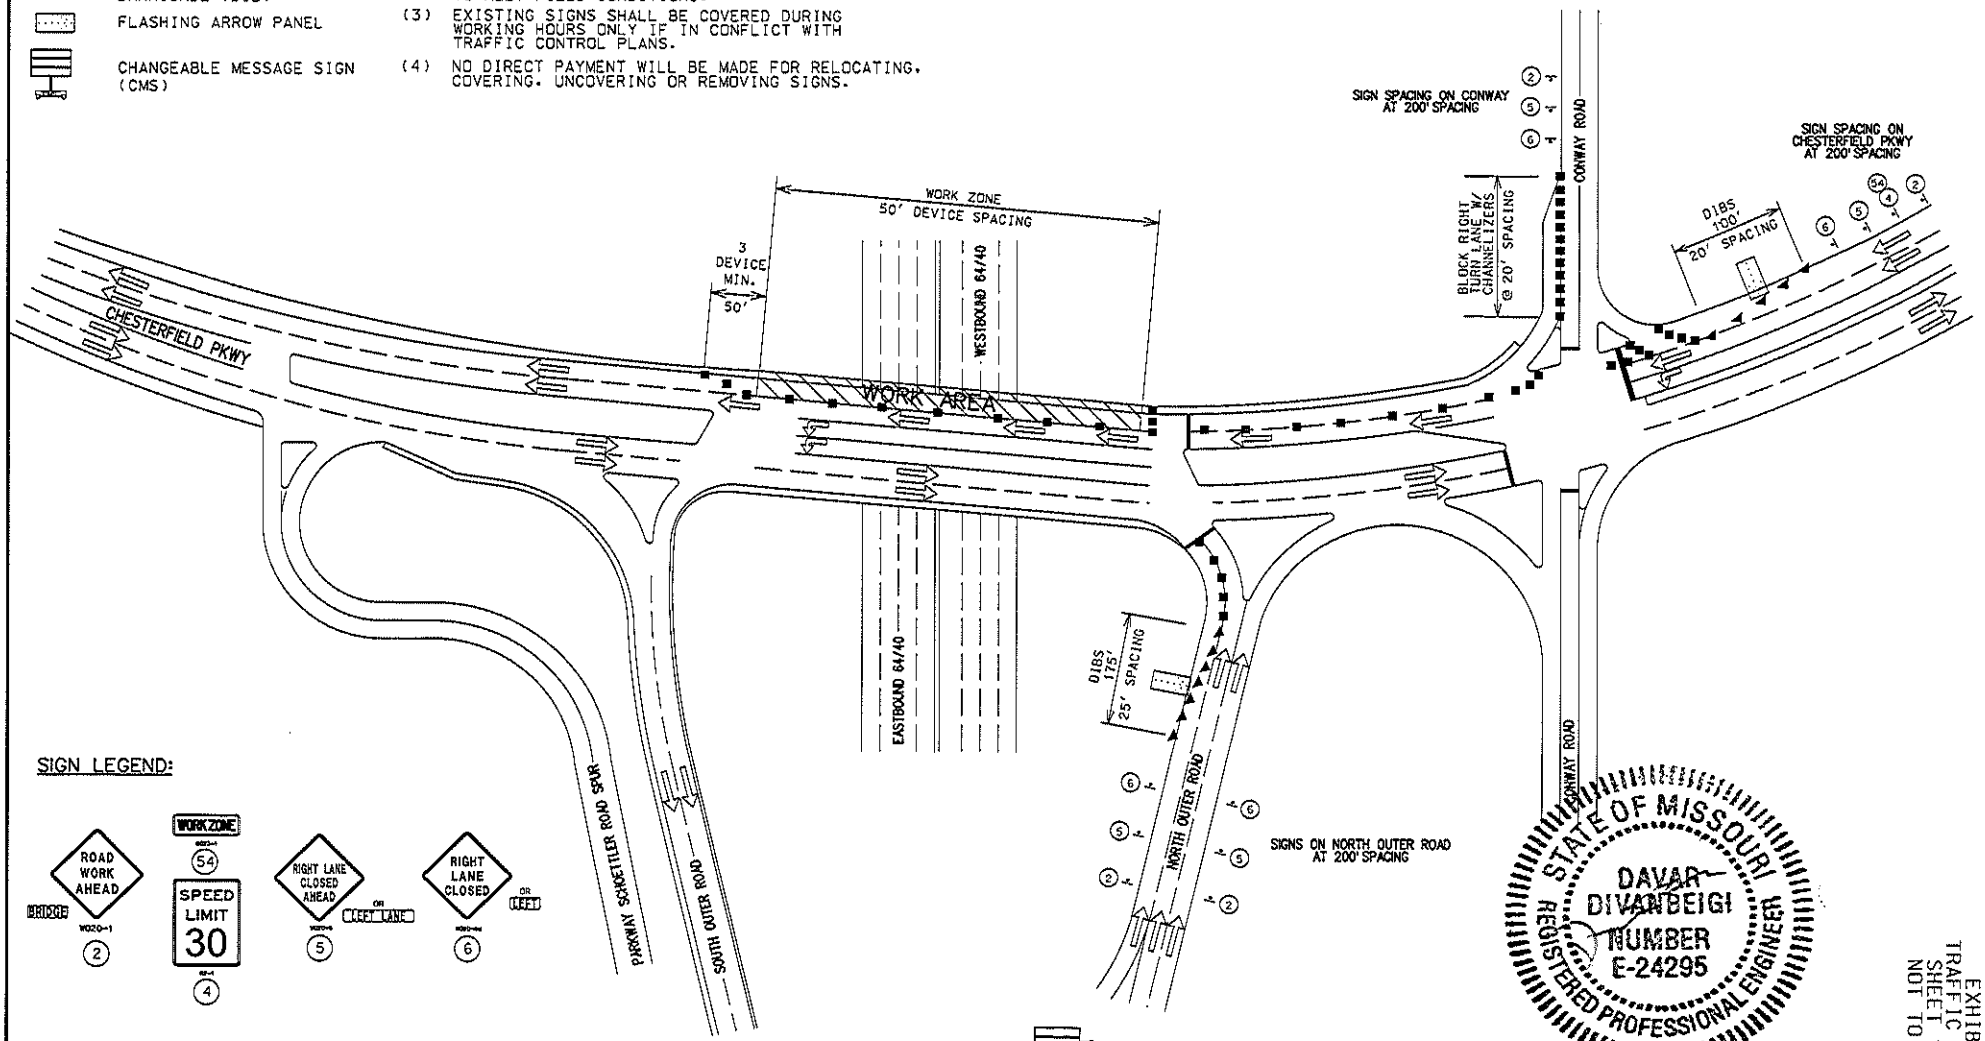

SIGN LEGEND:

ANY WORK INDICATED ON THE PLANS THAT EXTENDS BEYOND THE PROJECT LIMITS IS CONSIDERED INCIDENTAL TO AND A PART OF THE CONSTRUCTION OF THIS PROJECT.

NOT TO SCALE - FOLLOW DIMENSIONS

STATE OF MISSOURI
DAVAR DIVANBEIGI
NUMBER E-24295
REGISTERED PROFESSIONAL ENGINEER

Feb. 8/2011

EXHIBIT C
TRAFFIC CONTROL
SHEET 1 OF 4
NOT TO SCALE

IF A SEAL IS PRESENT ON THIS SHEET IT HAS BEEN ELECTRONICALLY SEALED AND DATED.

TRAFFIC CONTROL LEGEND

- SIGN
- CHANNELIZER
- DIRECTIONAL INDICATOR BARRICADE (DIB)
- FLASHING ARROW PANEL
- CHANGEABLE MESSAGE SIGN (CMS)

NOTES:

(1) SEE STANDARD DRAWING 616.10 FOR DETAILS AND ITEMS NOT SHOWN.

(2) SPACING OF SIGNS SHOWN ON THE PLANS ARE MINIMUM AND MAY BE ADJUSTED BY THE ENGINEER TO MEET FIELD CONDITIONS.

(3) EXISTING SIGNS SHALL BE COVERED DURING WORKING HOURS ONLY IF IN CONFLICT WITH TRAFFIC CONTROL PLANS.

(4) NO DIRECT PAYMENT WILL BE MADE FOR RELOCATING. COVERING. UNCOVERING OR REMOVING SIGNS.

PHASE 2

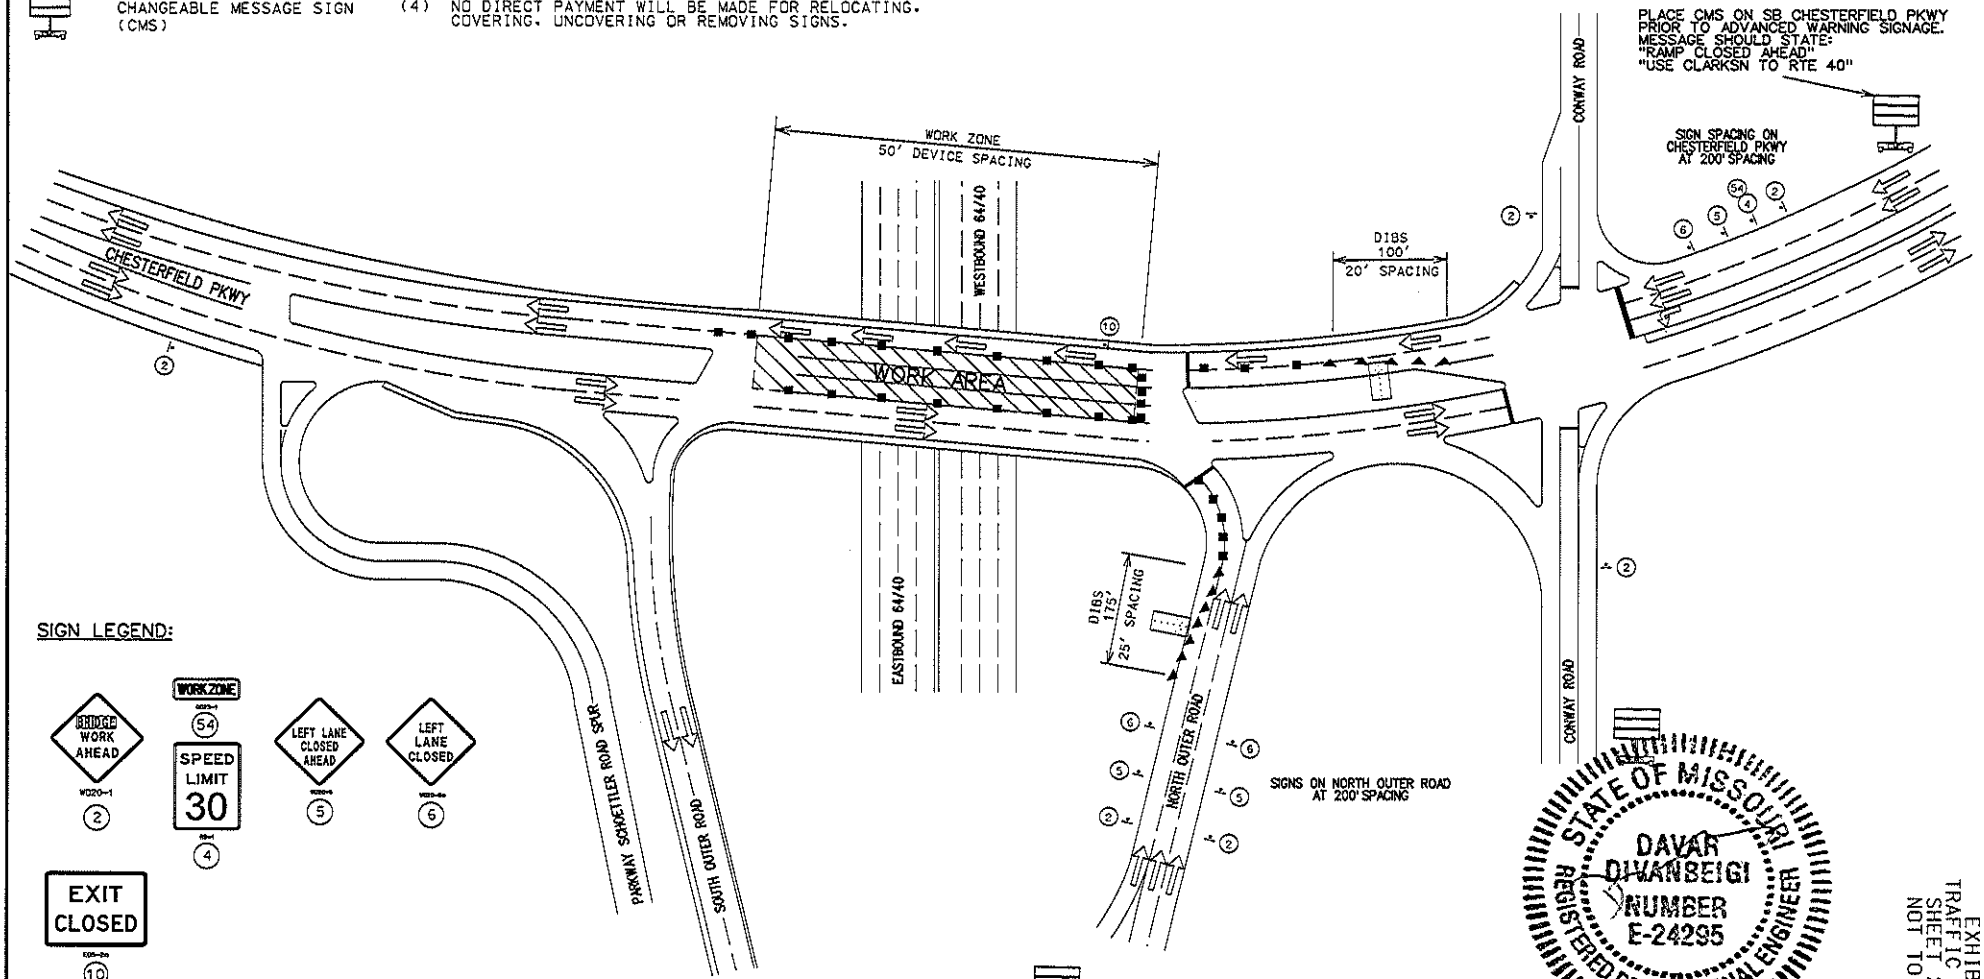

SIGN LEGEND:

ANY WORK INDICATED ON THE PLANS THAT EXTENDS BEYOND THE PROJECT LIMITS IS CONSIDERED INCIDENTAL TO AND A PART OF THE CONSTRUCTION OF THIS PROJECT.

NOT TO SCALE - FOLLOW DIMENSIONS

STATE OF MISSOURI
DAVAR DIVANBEIGI
NUMBER E-24295
REGISTERED PROFESSIONAL ENGINEER
Feb. 3, 2011

EXHIBIT C
TRAFFIC CONTROL
SHEET 2 OF 4
NOT TO SCALE

IF A SEAL IS PRESENT ON THIS SHEET IT HAS BEEN ELECTRONICALLY SEALED AND DATED.

TRAFFIC CONTROL LEGEND

- SIGN
- CHANNELIZER
- DIRECTIONAL INDICATOR BARRICADE (DIB)
- FLASHING ARROW PANEL
- CHANGEABLE MESSAGE SIGN (CMS)

NOTES:

(1) SEE STANDARD DRAWING 616.10 FOR DETAILS AND ITEMS NOT SHOWN.

(2) SPACING OF SIGNS SHOWN ON THE PLANS ARE MINIMUM AND MAY BE ADJUSTED BY THE ENGINEER TO MEET FIELD CONDITIONS.

(3) EXISTING SIGNS SHALL BE COVERED DURING WORKING HOURS ONLY IF IN CONFLICT WITH TRAFFIC CONTROL PLANS.

(4) NO DIRECT PAYMENT WILL BE MADE FOR RELOCATING, COVERING, UNCOVERING OR REMOVING SIGNS.

PHASE 3

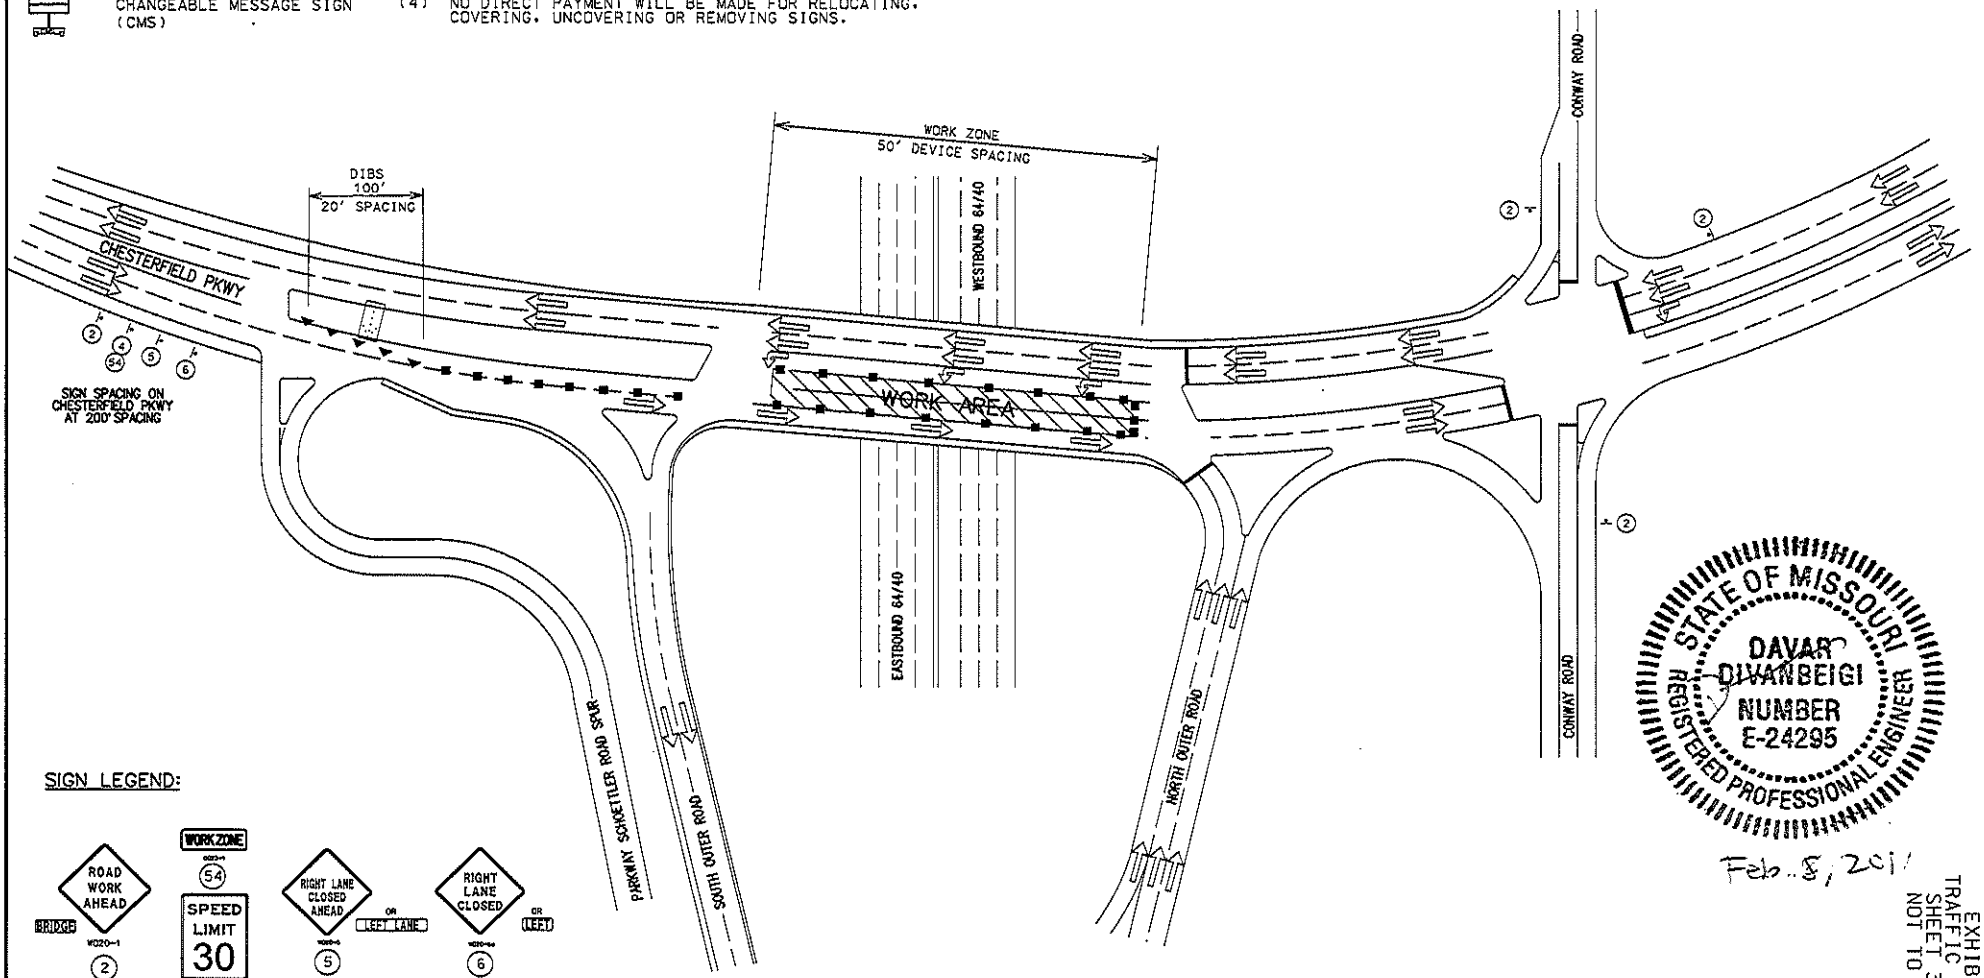

SIGN LEGEND:

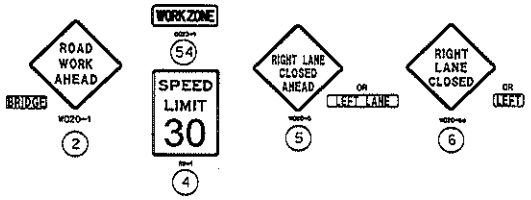

NOT TO SCALE - FOLLOW DIMENSIONS

ANY WORK INDICATED ON THE PLANS THAT EXTENDS BEYOND THE PROJECT LIMITS IS CONSIDERED INCIDENTAL TO AND A PART OF THE CONSTRUCTION OF THIS PROJECT.

STATE OF MISSOURI
DAVAR DIVANBEIGI
NUMBER E-24295
REGISTERED PROFESSIONAL ENGINEER

Feb. 8, 2011

EXHIBIT C
TRAFFIC CONTROL
SHEET 3 OF 4
NOT TO SCALE

IF A SEAL IS PRESENT ON THIS SHEET IT HAS BEEN ELECTRONICALLY SEALED AND DATED.

TRAFFIC CONTROL LEGEND

- SIGN
- CHANNELIZER
- DIRECTIONAL INDICATOR BARRICADE (DIB)
- FLASHING ARROW PANEL
- CHANGEABLE MESSAGE SIGN (CMS)

NOTES:

(1) SEE STANDARD DRAWING 616.10 FOR DETAILS AND ITEMS NOT SHOWN.

(2) SPACING OF SIGNS SHOWN ON THE PLANS ARE MINIMUM AND MAY BE ADJUSTED BY THE ENGINEER TO MEET FIELD CONDITIONS.

(3) EXISTING SIGNS SHALL BE COVERED DURING WORKING HOURS ONLY IF IN CONFLICT WITH TRAFFIC CONTROL PLANS.

(4) NO DIRECT PAYMENT WILL BE MADE FOR RELOCATING. COVERING. UNCOVERING OR REMOVING SIGNS.

PHASE 4

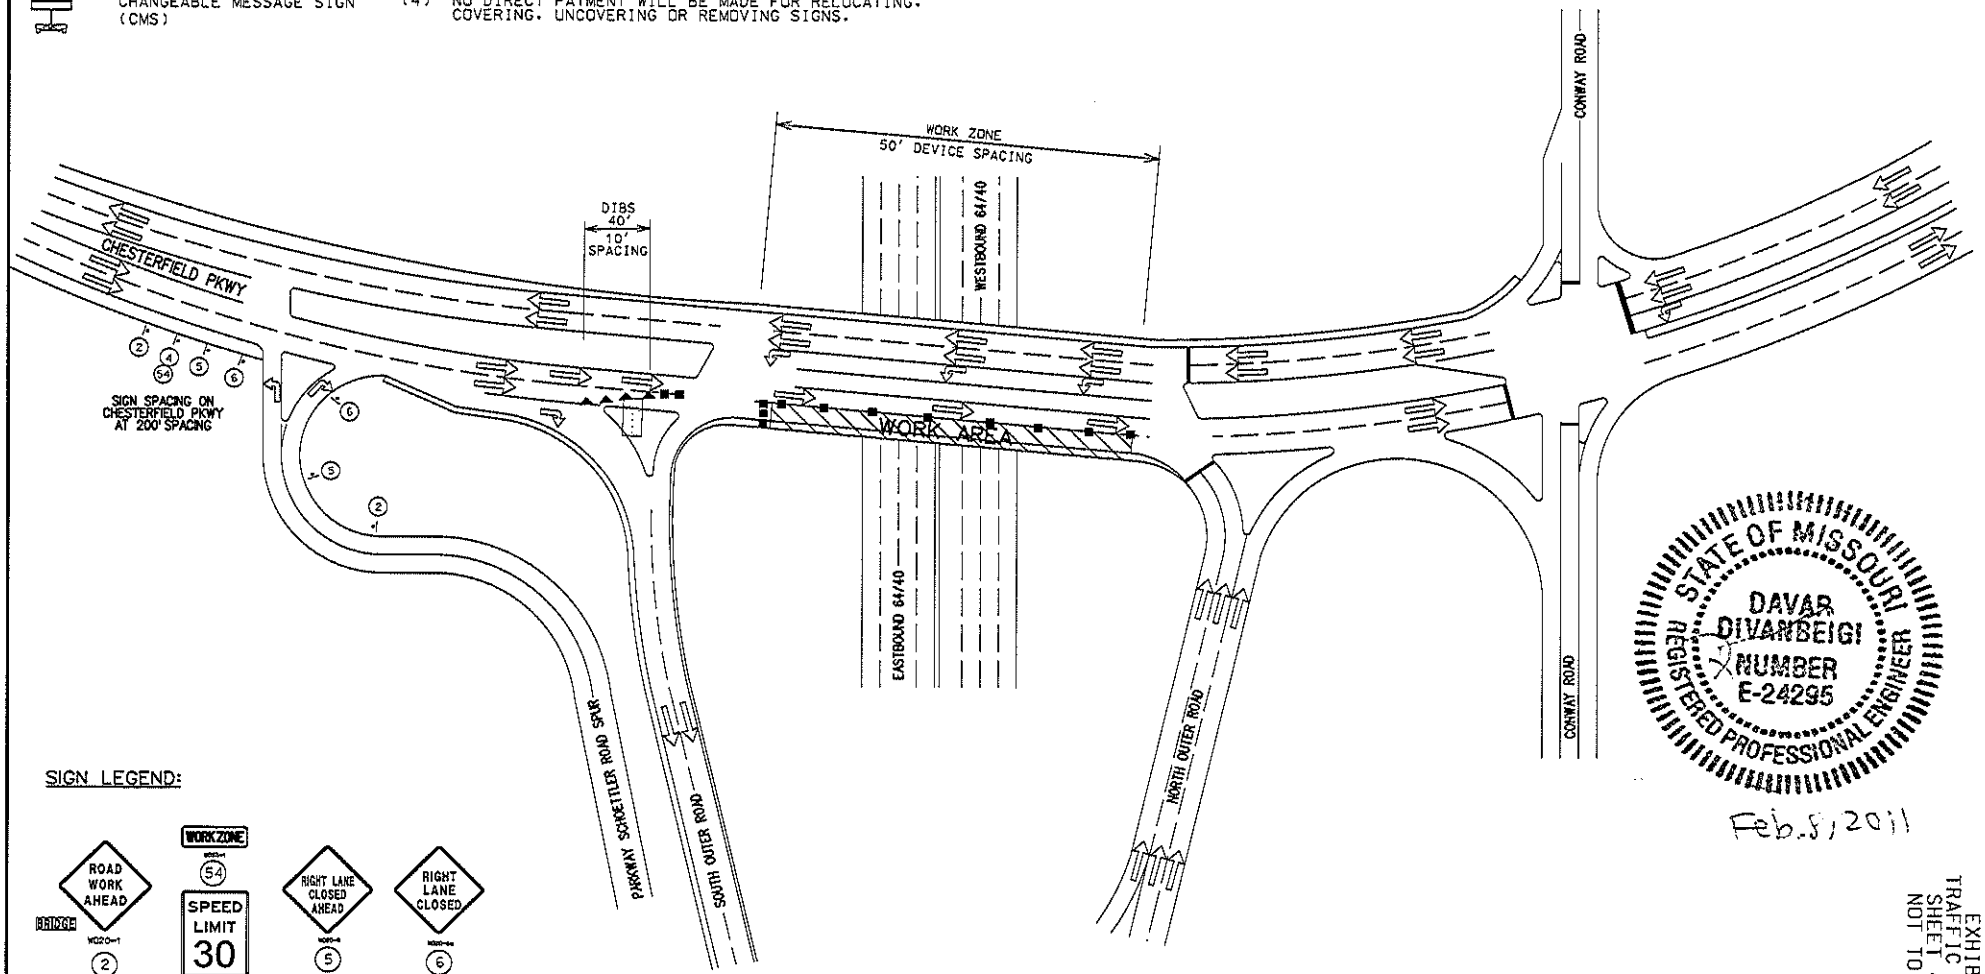

SIGN LEGEND:

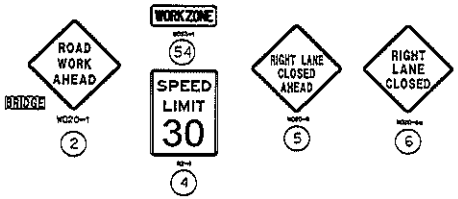

NOT TO SCALE - FOLLOW DIMENSIONS

ANY WORK INDICATED ON THE PLANS THAT EXTENDS BEYOND THE PROJECT LIMITS IS CONSIDERED INCIDENTAL TO AND A PART OF THE CONSTRUCTION OF THIS PROJECT.

STATE OF MISSOURI
DAVAR DIVANBEIGI
NUMBER E-24295
REGISTERED PROFESSIONAL ENGINEER

Feb. 8, 2011

EXHIBIT C
TRAFFIC CONTROL
SHEET 4 OF 4
NOT TO SCALE

IF A SEAL IS PRESENT ON THIS SHEET IT HAS BEEN ELECTRONICALLY SEALED AND DATED.