Exhibit E
Erosion Control Sheet 1 of 4
I-64 @ Hampton - West Side

STATE OF MISSOURI
JEFFREY A. BOHLER
NUMBER
E-29731
REGISTERED PROFESSIONAL ENGINEER

5-1-12

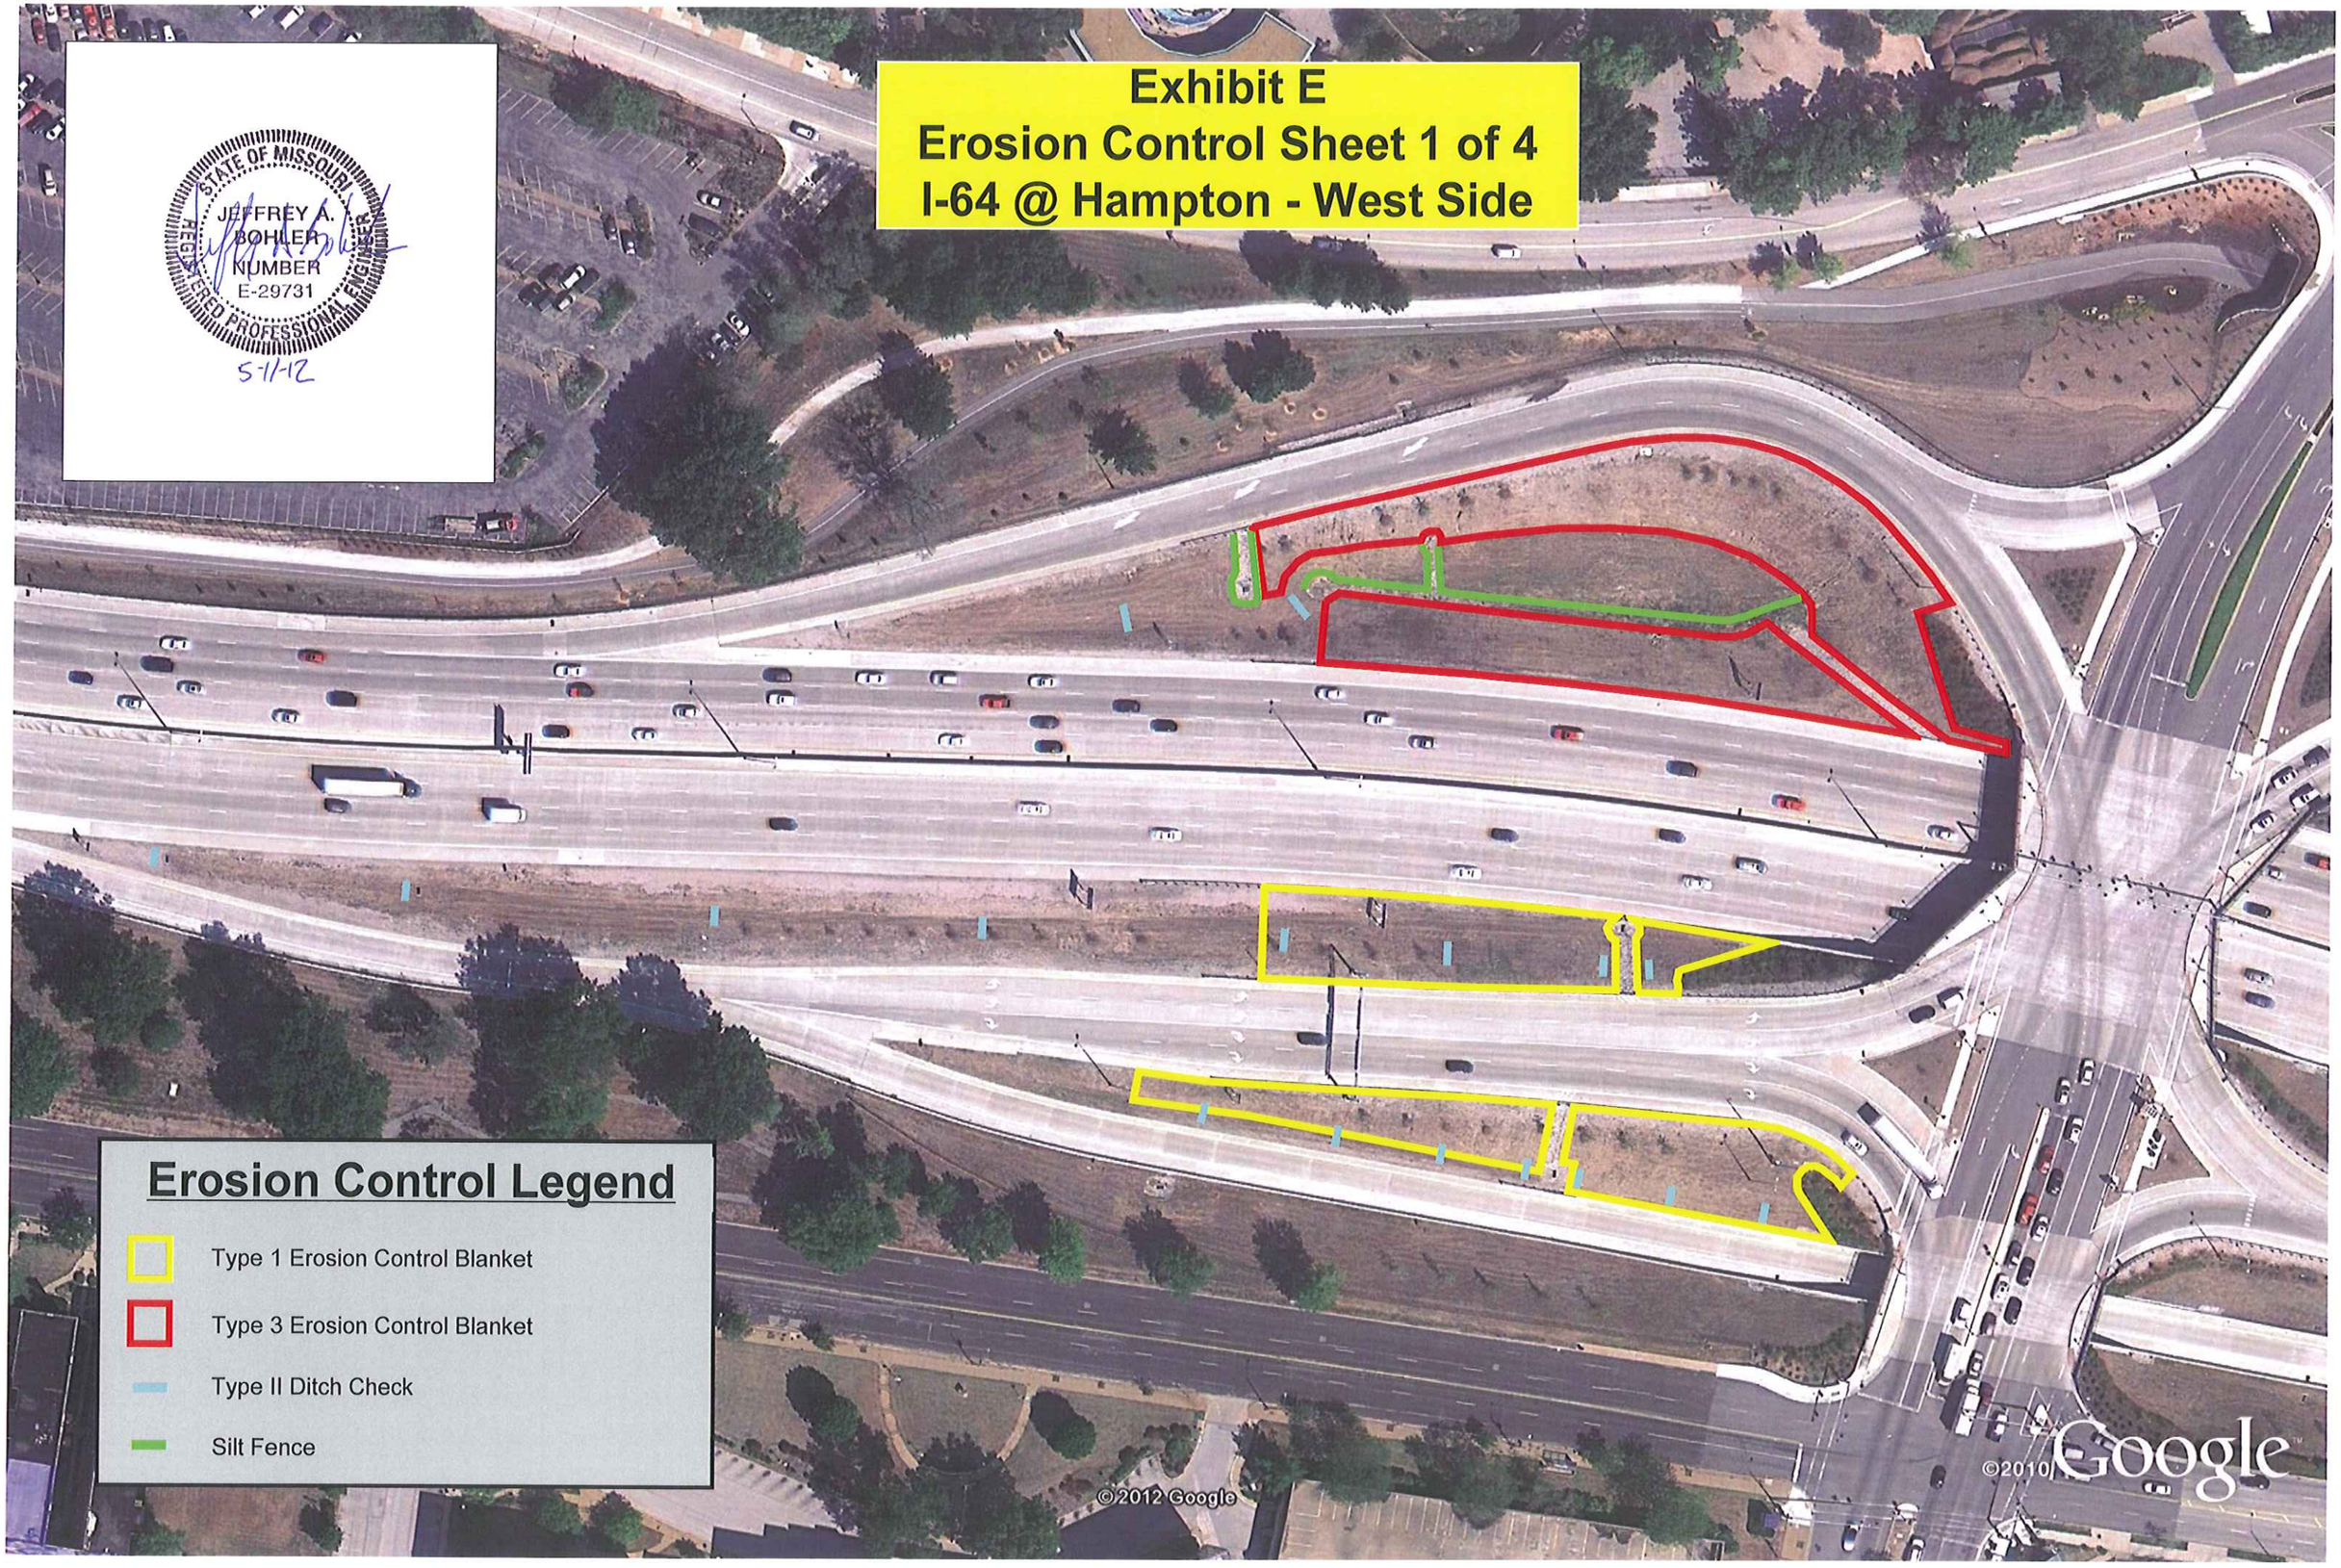

Erosion Control Legend

- Type 1 Erosion Control Blanket
- Type 3 Erosion Control Blanket
- Type II Ditch Check
- Silt Fence

Exhibit E
Erosion Control Sheet 2 of 4
I-64 @ Hampton - East Side

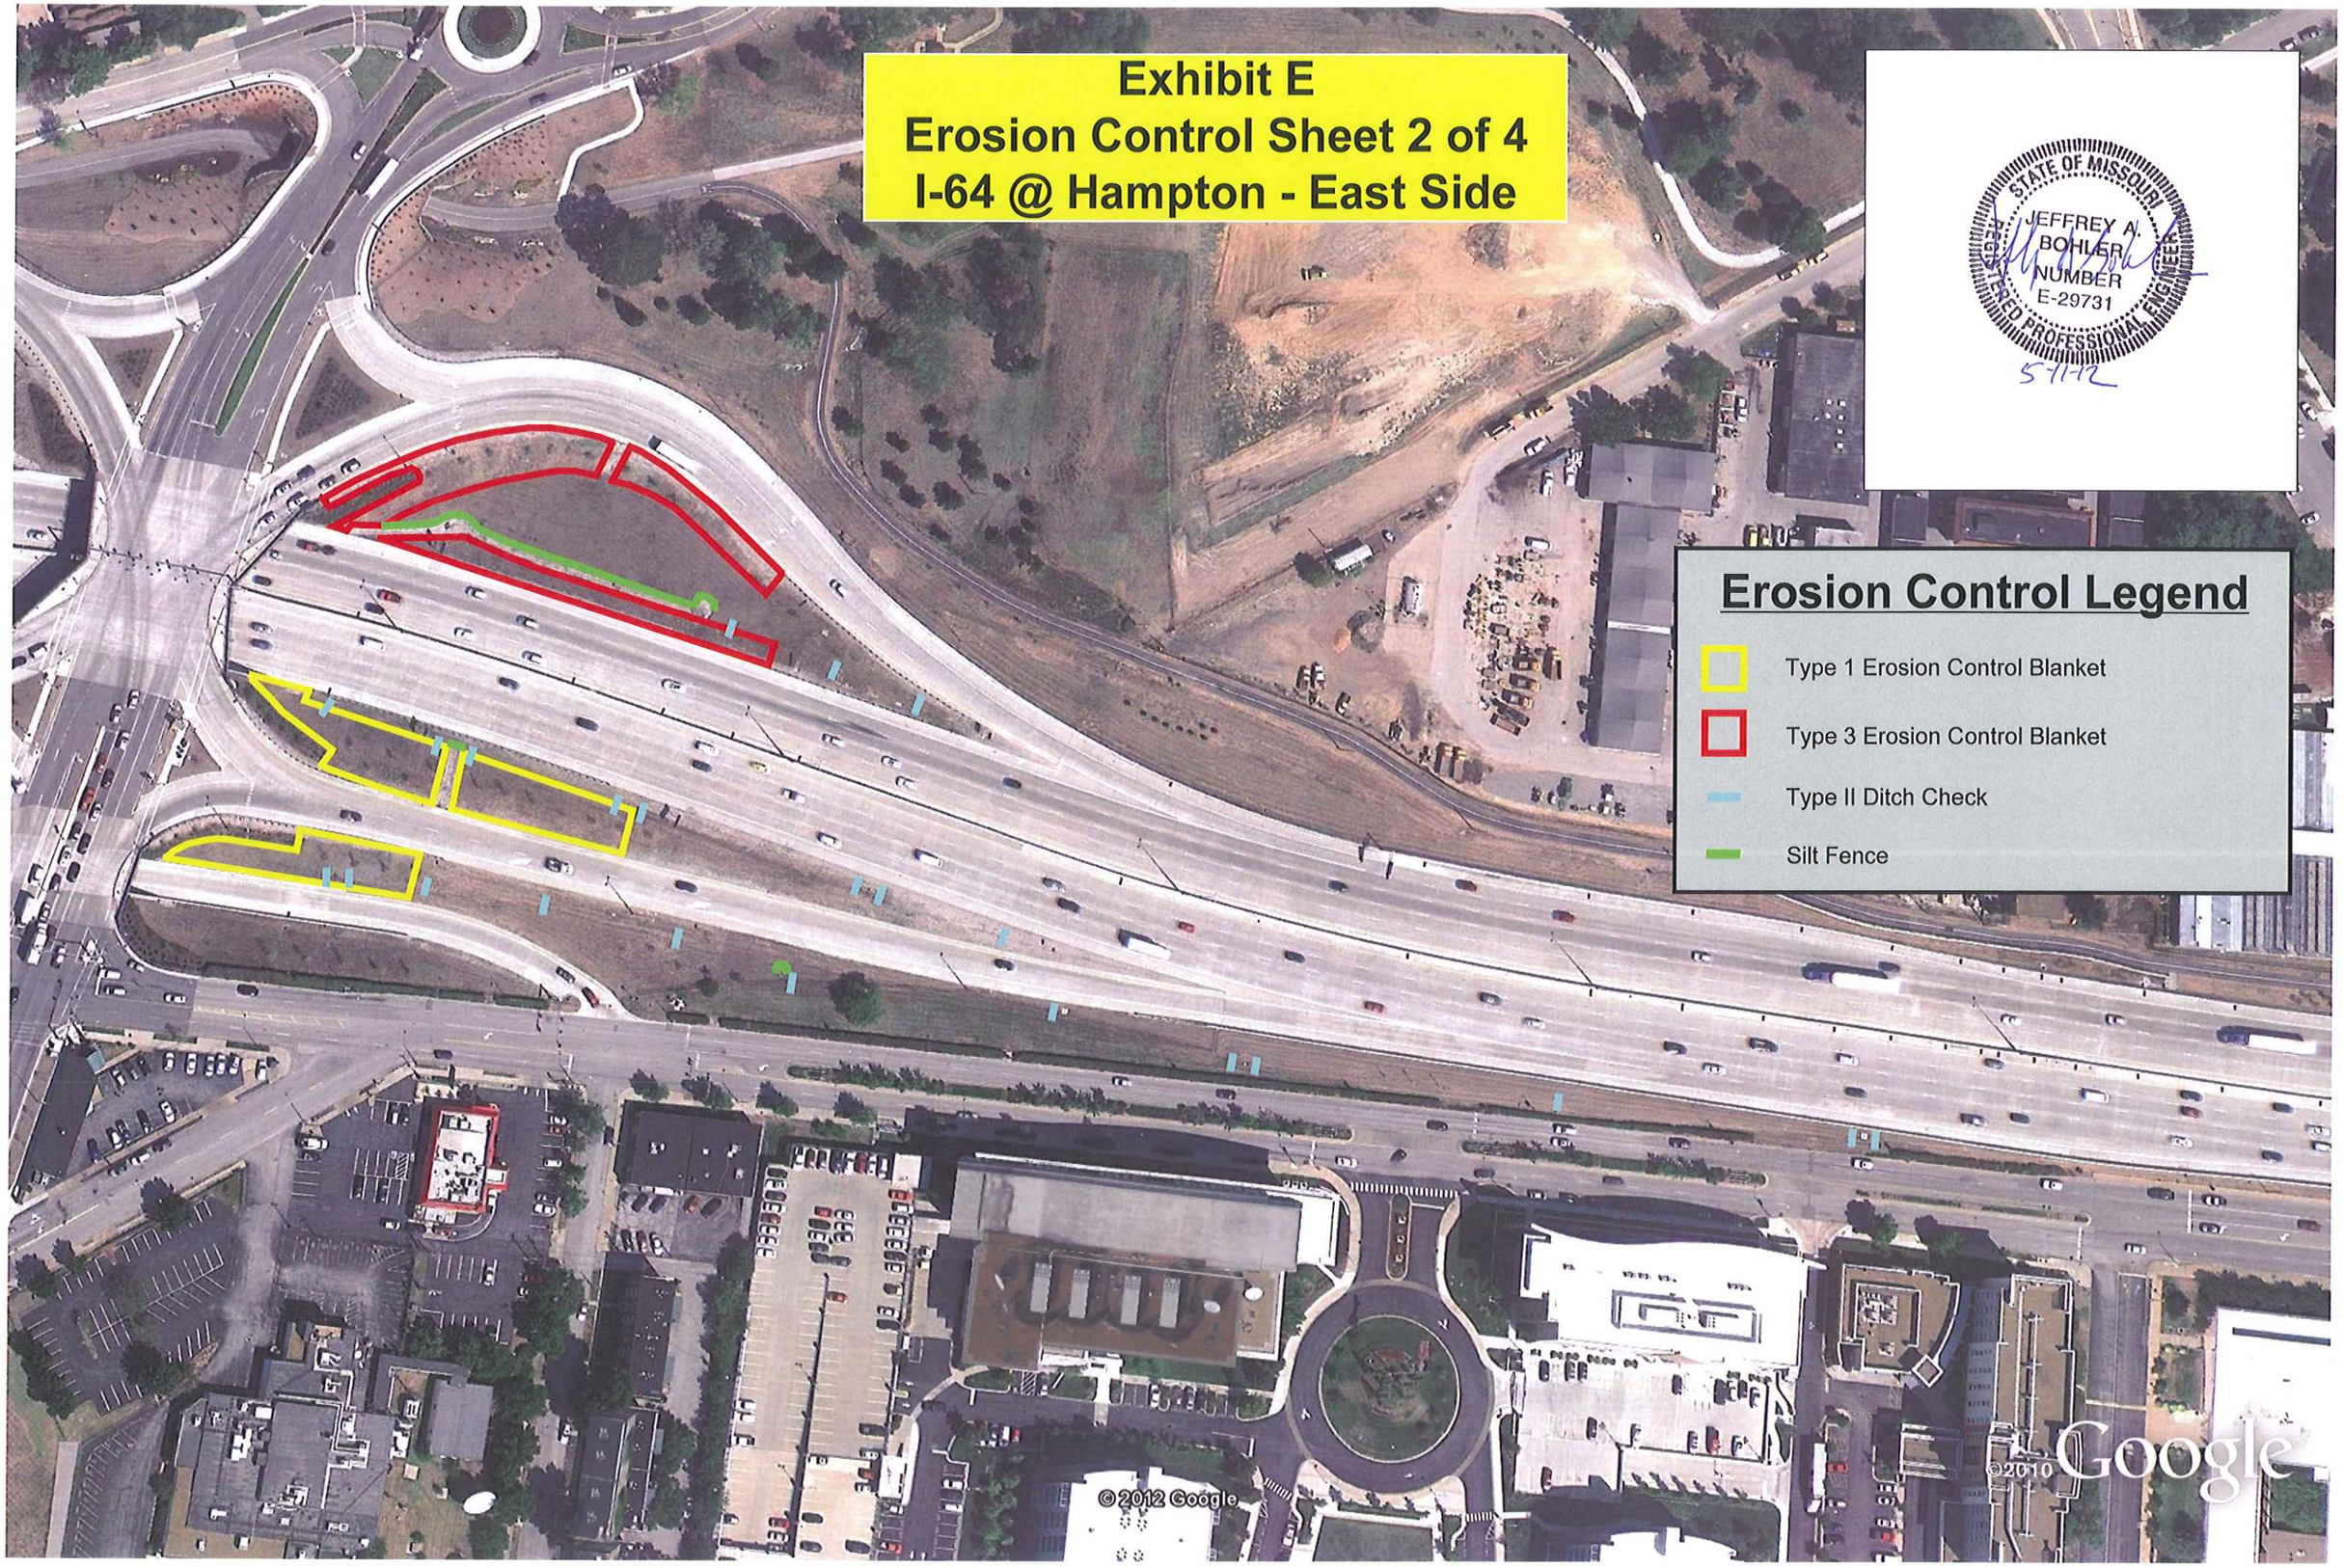

Exhibit E
Erosion Control Sheet 3 of 4
I-64 @ McCausland - West Side

STATE OF MISSOURI
JEFFREY A. BOHLER
NUMBER
E-29731
REGISTERED PROFESSIONAL ENGINEER
5-11-12

Erosion Control Legend

- Type 1 Erosion Control Blanket
- Type 3 Erosion Control Blanket
- Type II Ditch Check
- Silt Fence

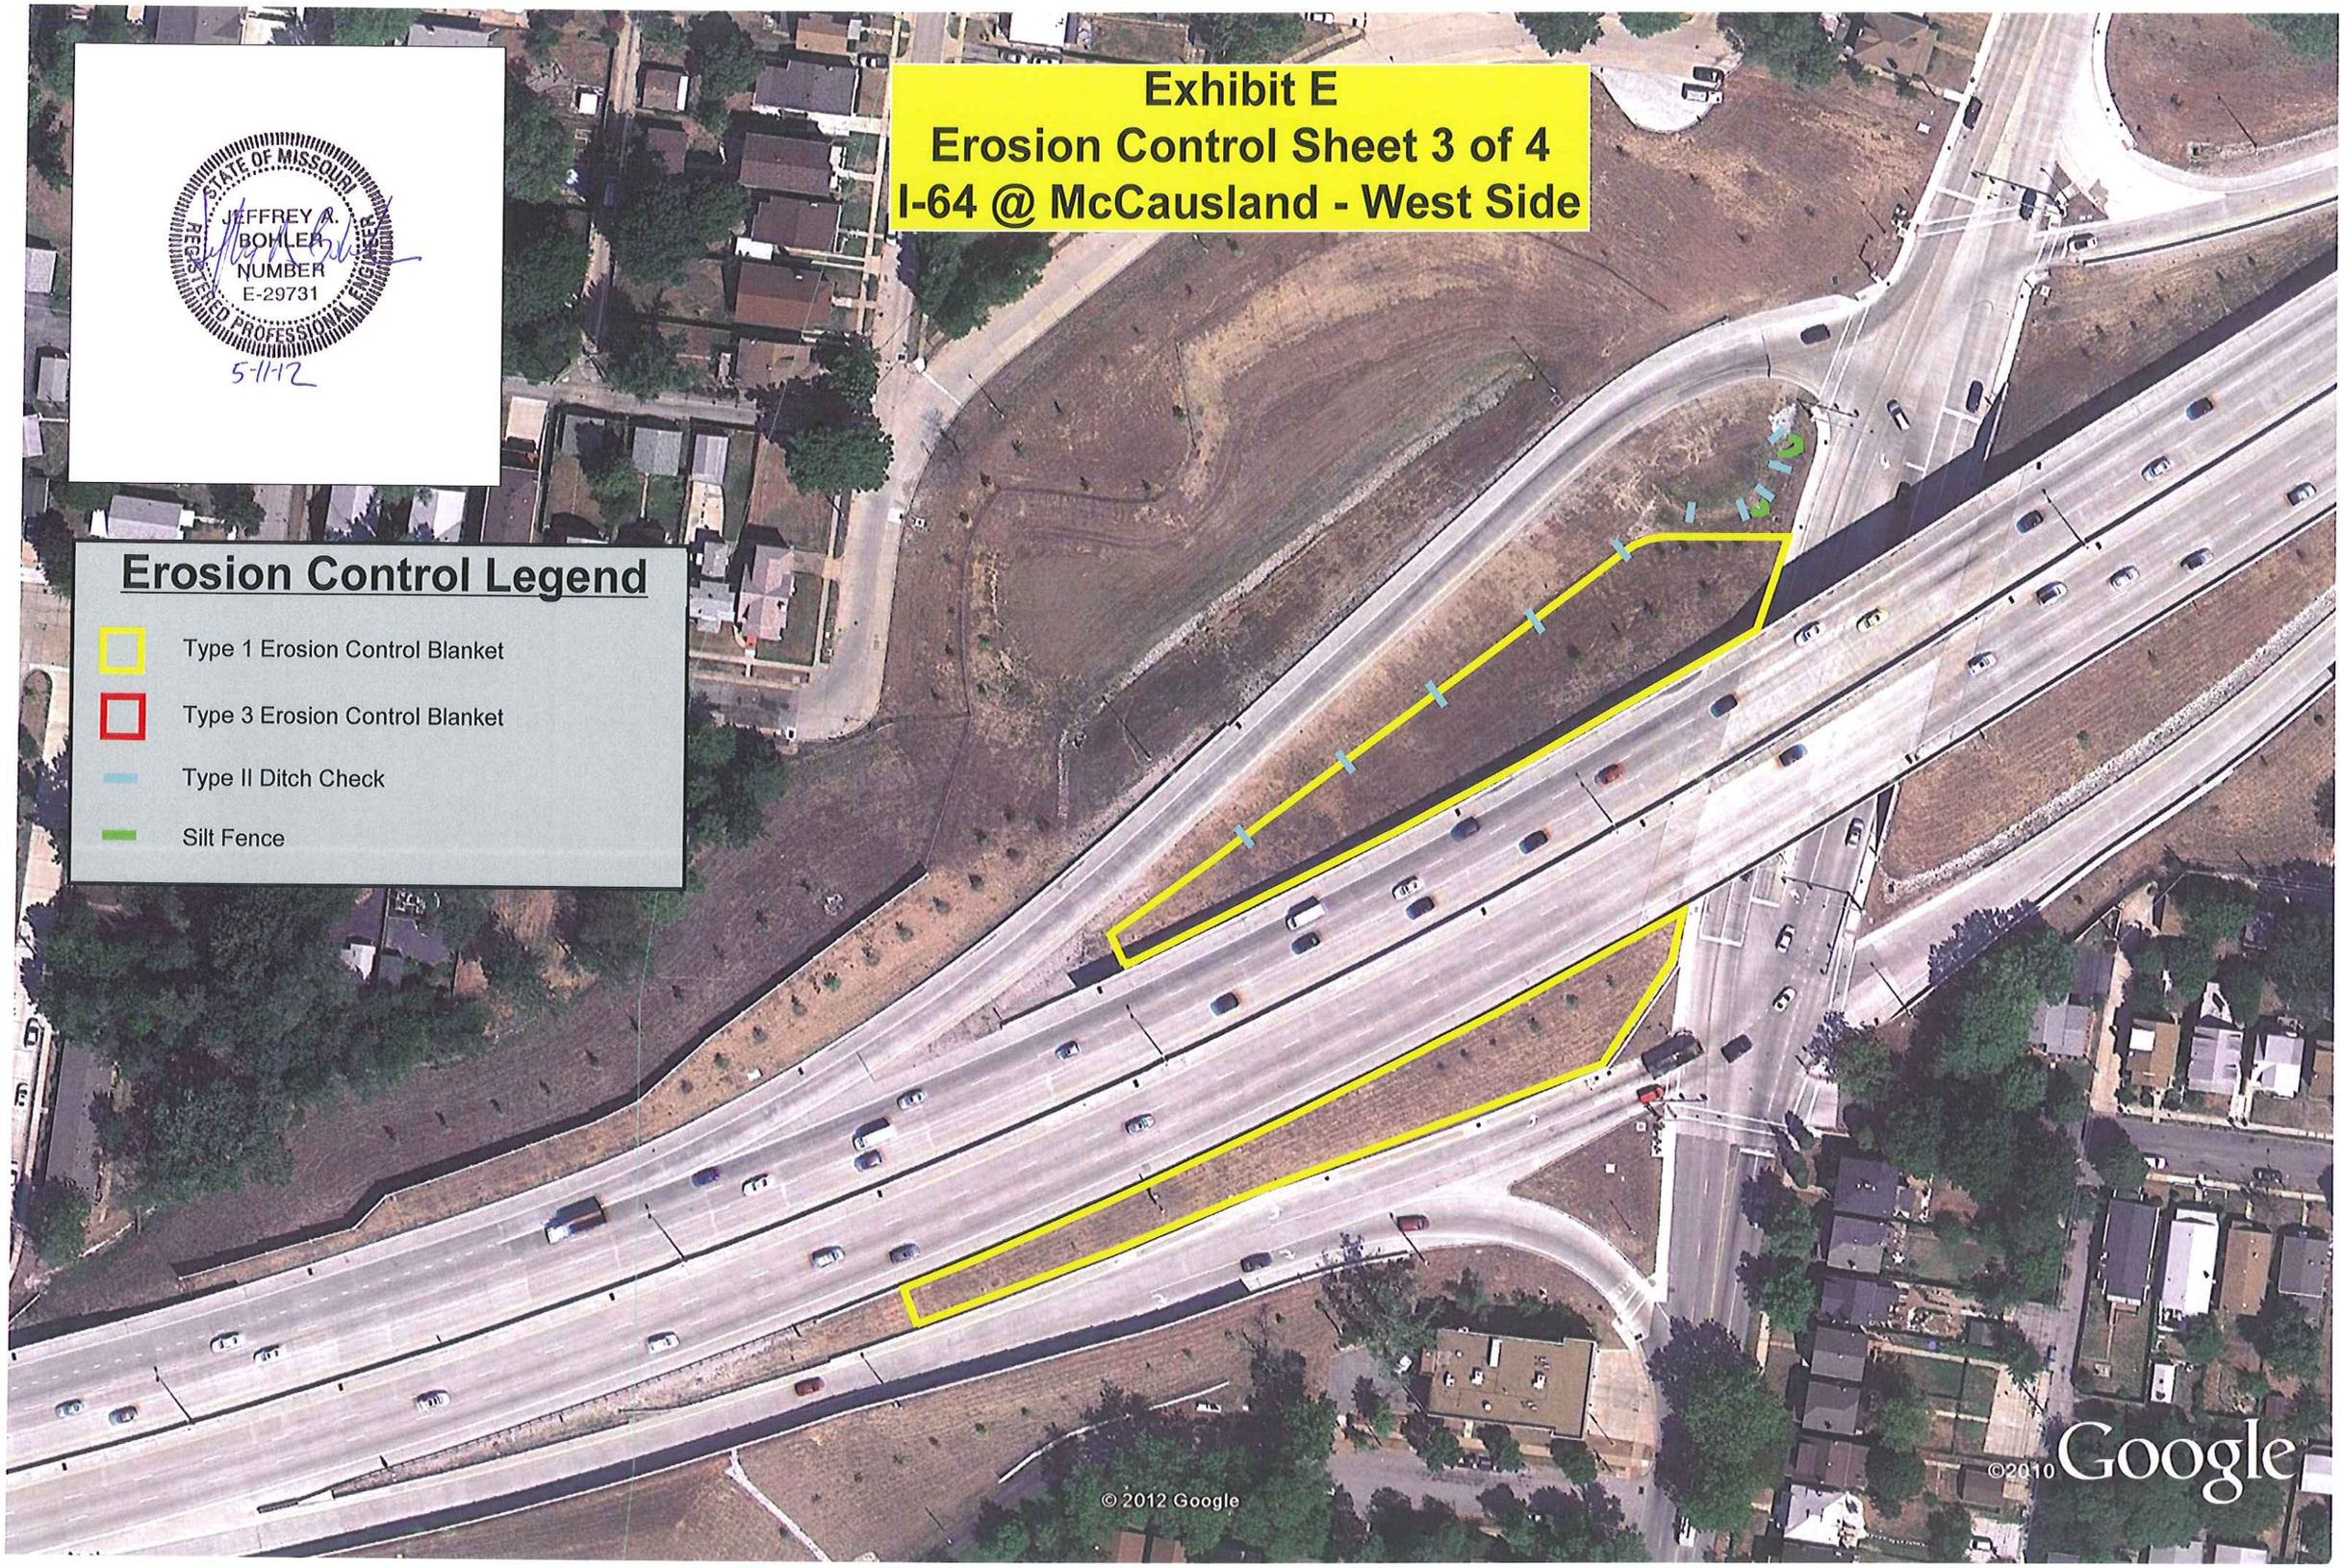

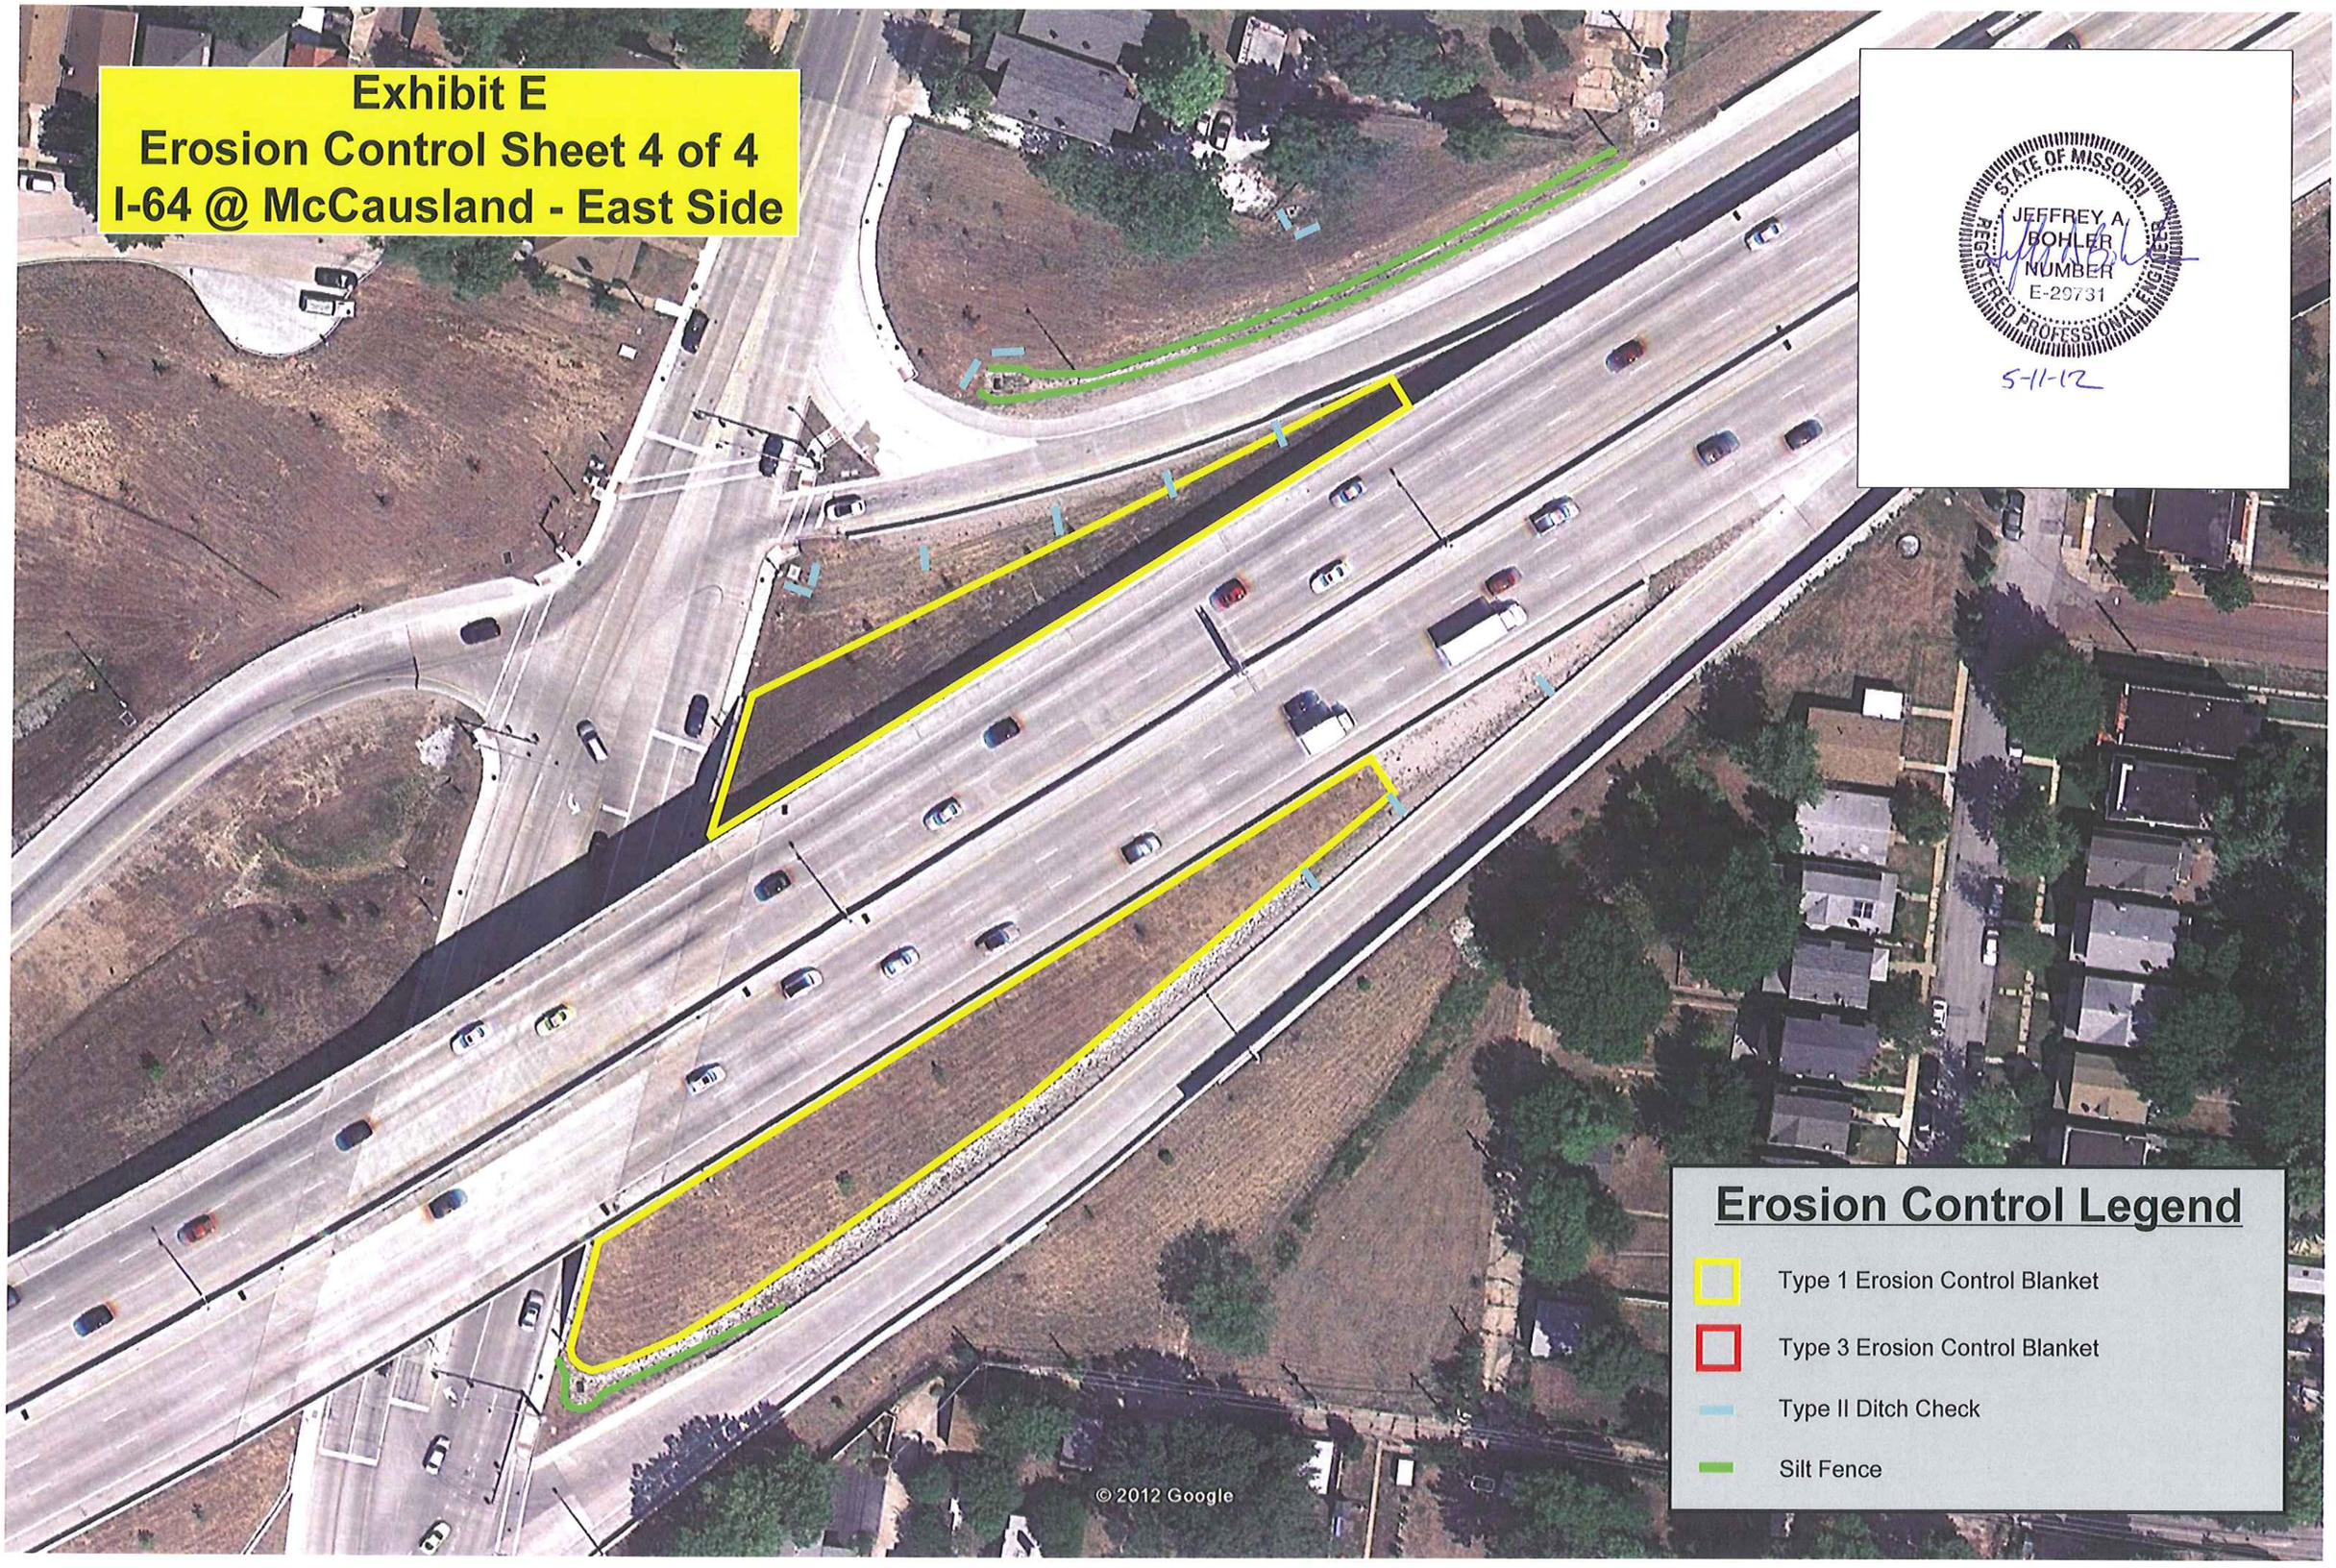
Exhibit E
Erosion Control Sheet 4 of 4
I-64 @ McCausland - East Side
STATE OF MISSOURI
JEFFREY A. BOHLER
NUMBER
E-29731
REGISTERED PROFESSIONAL ENGINEER
5-11-12
Erosion Control Legend
Type 1 Erosion Control Blanket
Type 3 Erosion Control Blanket
Type II Ditch Check
Silt Fence
© 2012 Google