STATE	JOB NO. CONST. DIV. PROJ. OFFICE	SHEET NO.
MO		4
DIST NO.	PROJECT NO. K8CD-0130-220-1	ROUTE
6	COUNTY ST. LOUIS	

MARYLAND HEIGHTS OFFICE

SUMMARY

CARPET = ± 3,100 ft²

VINYL = ± 550 ft²

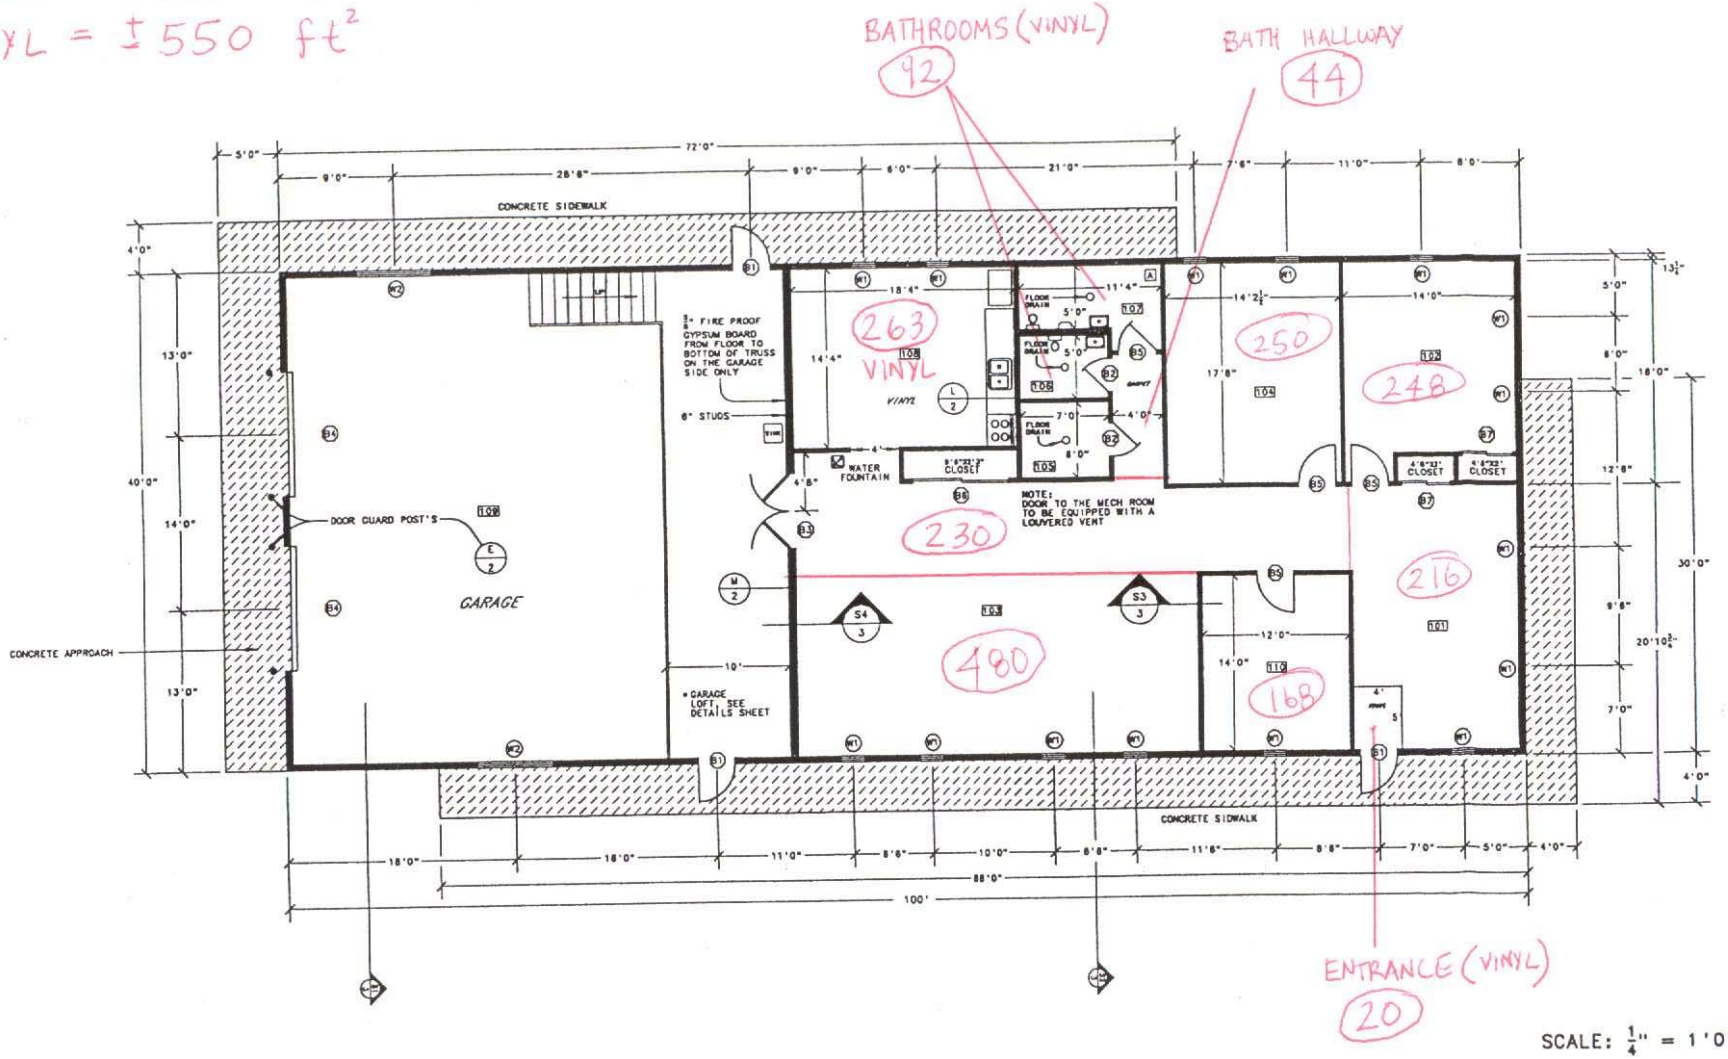

SCALE: $\frac{1}{4}$" = 1'0"

FLOOR PLAN

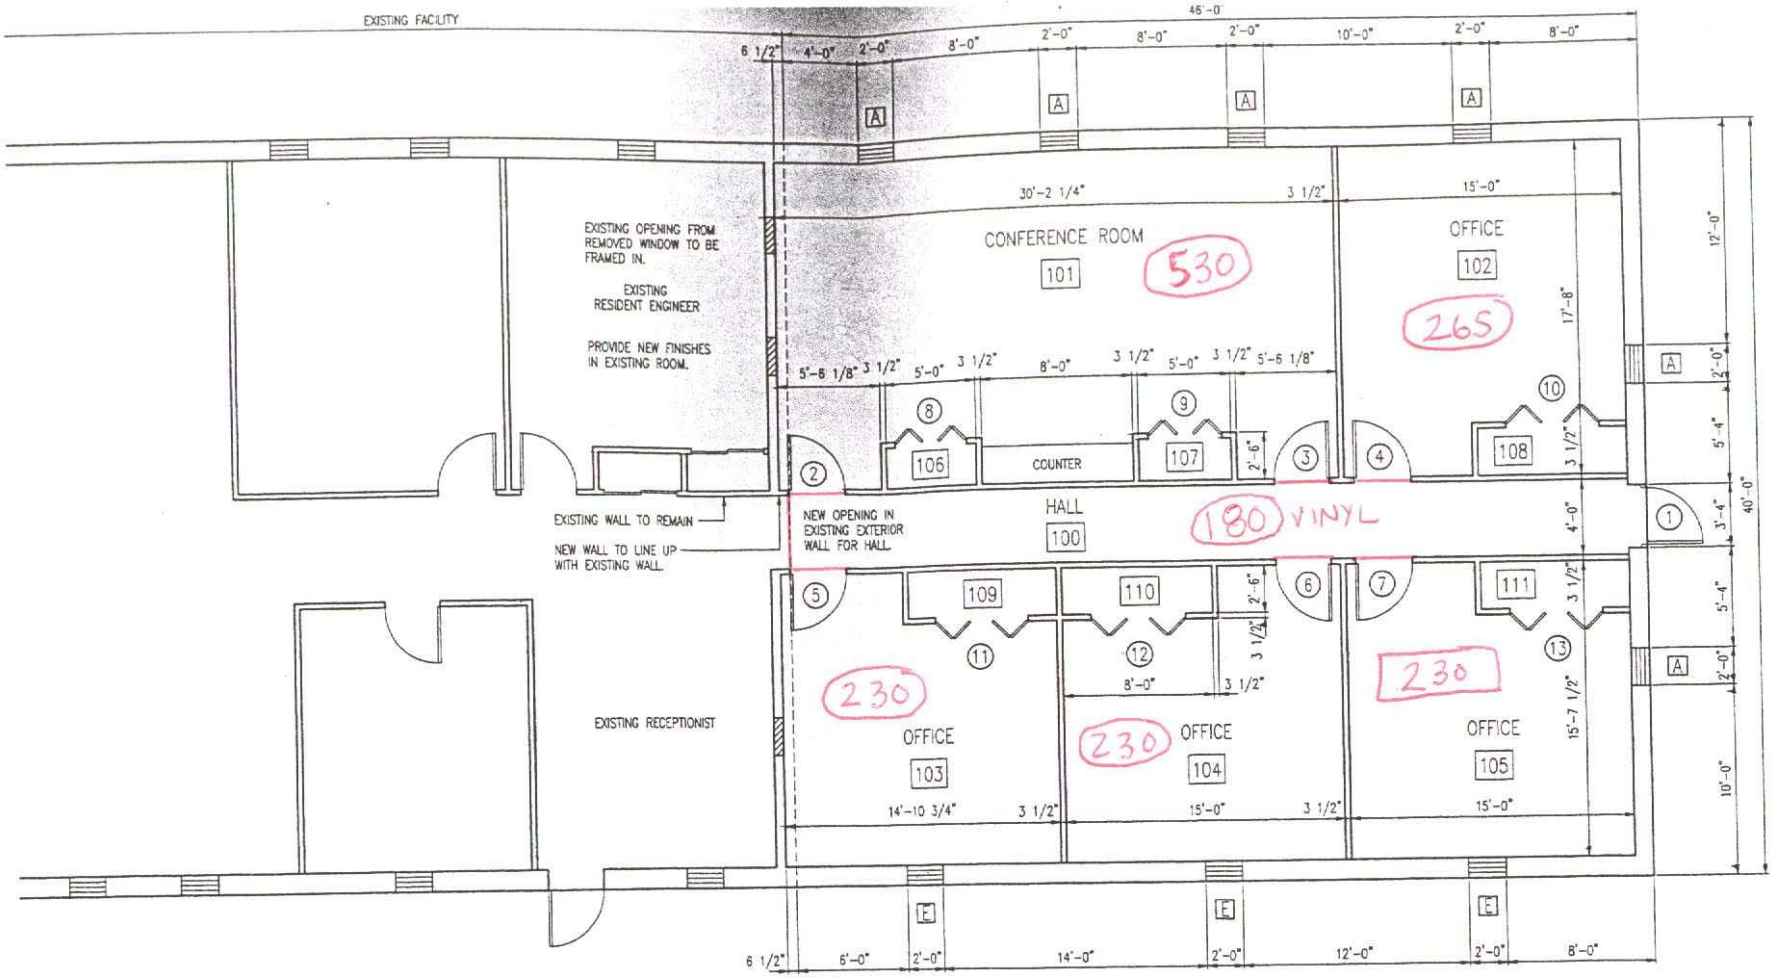

FLOOR PLAN

SCALE: 1/8" = 1'-0"

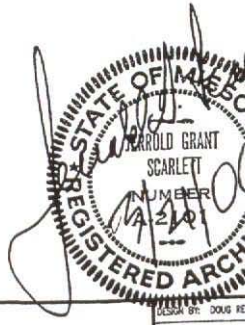

RESIDENT ENGINEER OFFICE ADDITION DISTRICT 6 - MARYLAND HEIGHTS, MISSOURI	MISSOURI DEPARTMENT OF TRANSPORTATION GENERAL SERVICES BUILDINGS AND GROUNDS	FLOOR PLAN

DESIGN BY: DOUG RE
DRAWN BY: DOUG RE
DATE: 1-28-2000
CHECKED BY: J.G.S.
SHEET 7 o