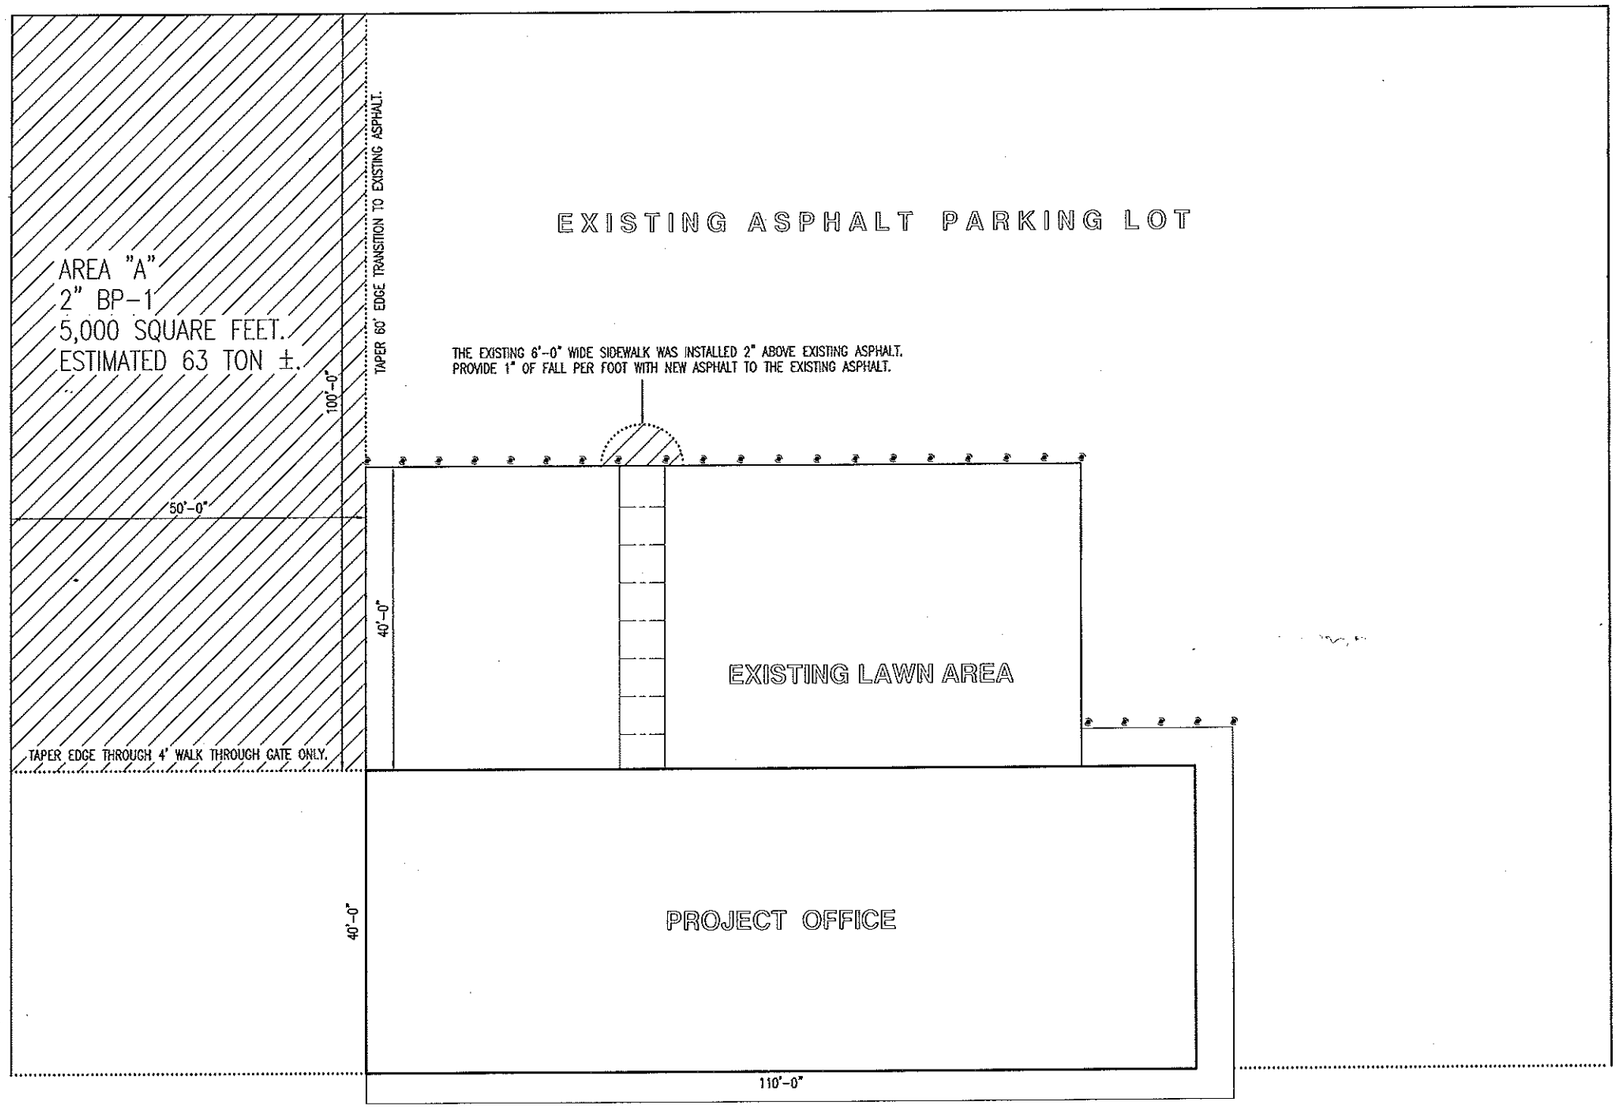


A
1
SITE PLAN
SCALE: 1" = 20'-0"

NORTH

# DETAILS

MISSOURI DEPARTMENT OF TRANSPORTATION
DIVISION OF GENERAL SERVICES
BUILDINGS AND GROUNDS

ST. LOUIS DISTRICT
PROJECT OFFICE ASPHALT
ST. PETERS, MISSOURI

DESIGN BY: LARRY CARVER
DRAWN BY: LARRY CARVER
DATE: 10-29-12
Sheet 1 OF 1