225
6075

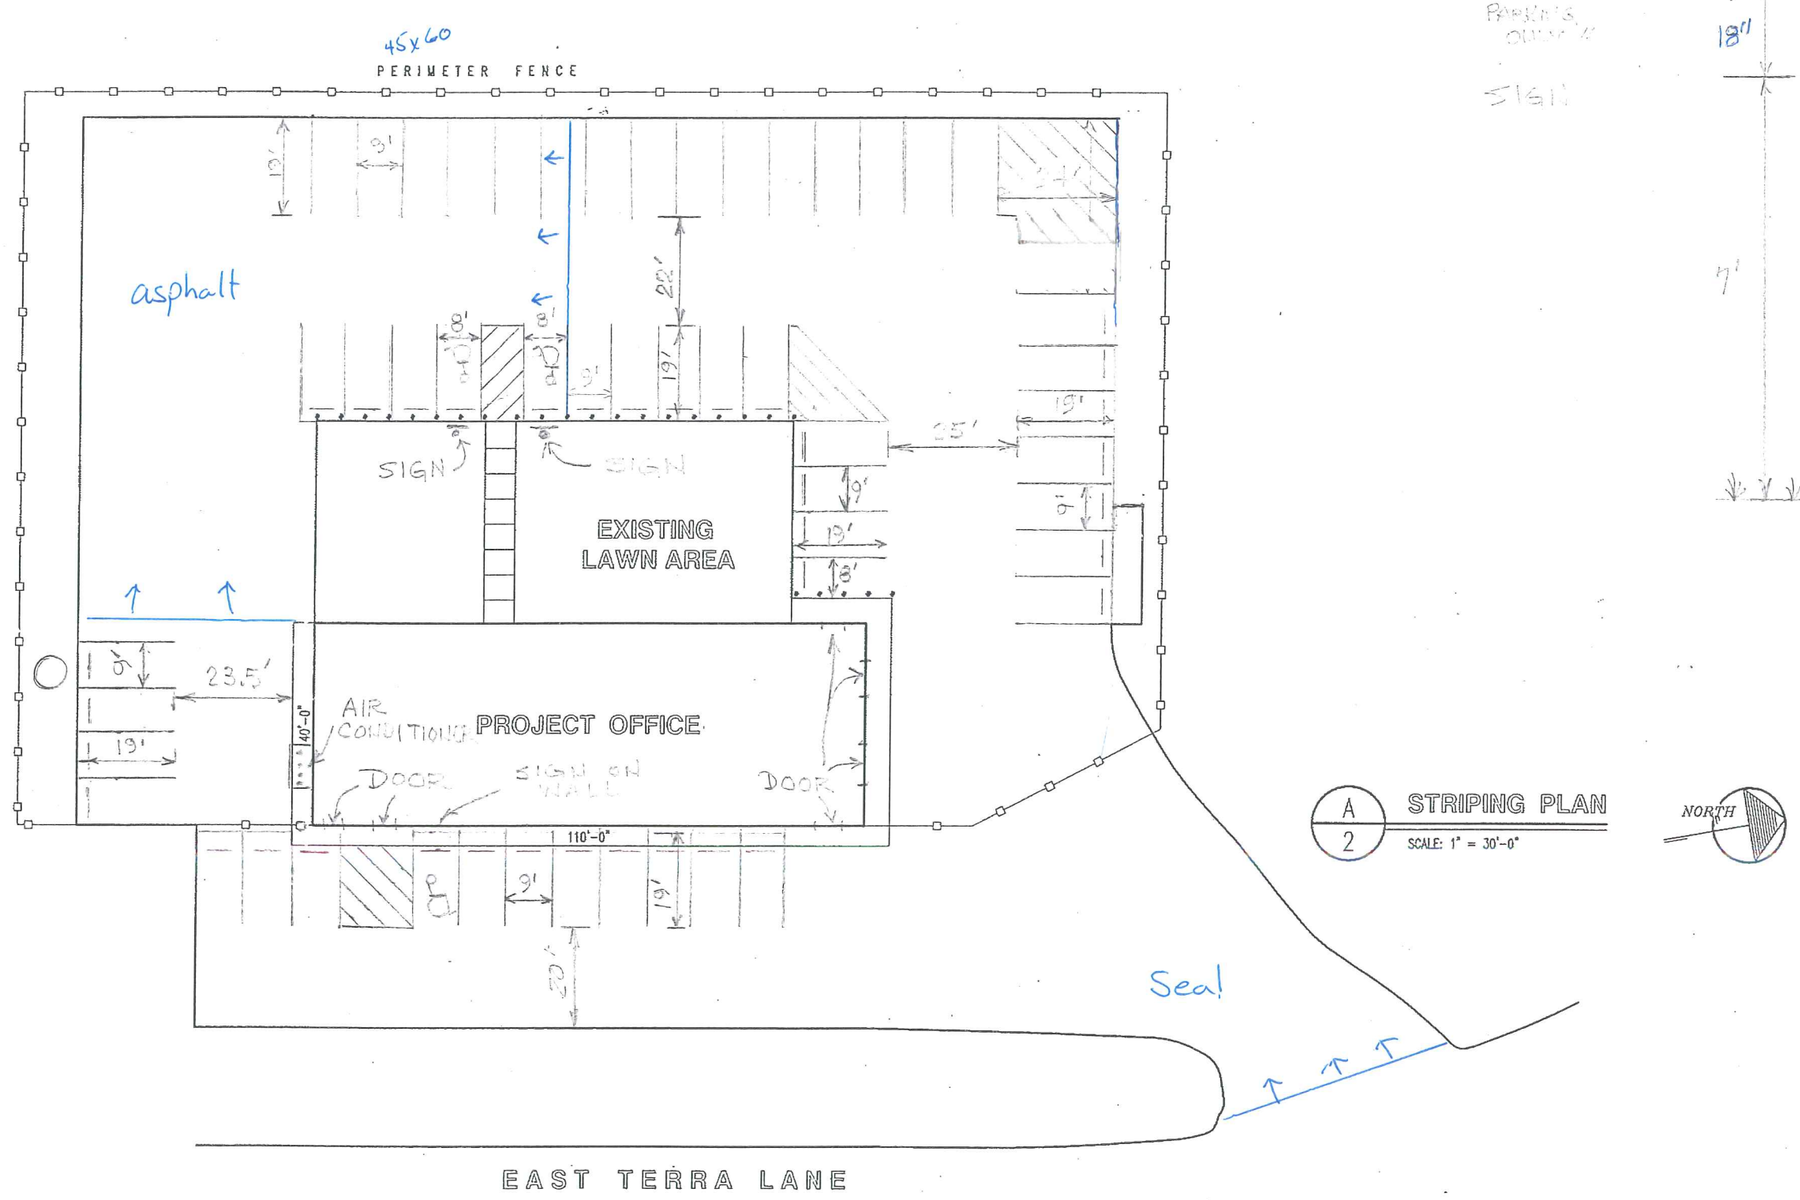

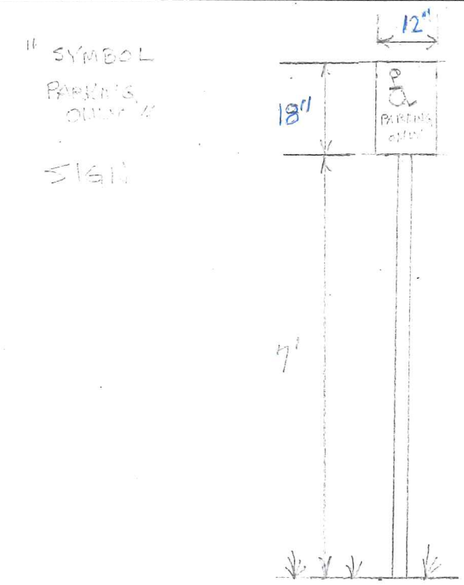

" SYMBOL
PARKING
ONLY"
SIGN

STRIPING PLAN

MISSOURI DEPARTMENT
OF TRANSPORTATION
DIVISION OF GENERAL SERVICES
BUILDINGS AND GROUNDS

ST. LOUIS DISTRICT
PROJECT OFFICE ASPHALT
ST. PETERS, MISSOURI

DESIGN BY: LARRY CARVER
DRAWN BY: LARRY CARVER
DATE: 10-29-12
Sheet 2 OF 2