EXISTING GUARDRAIL AT McKINSEY ST. OVERPASS

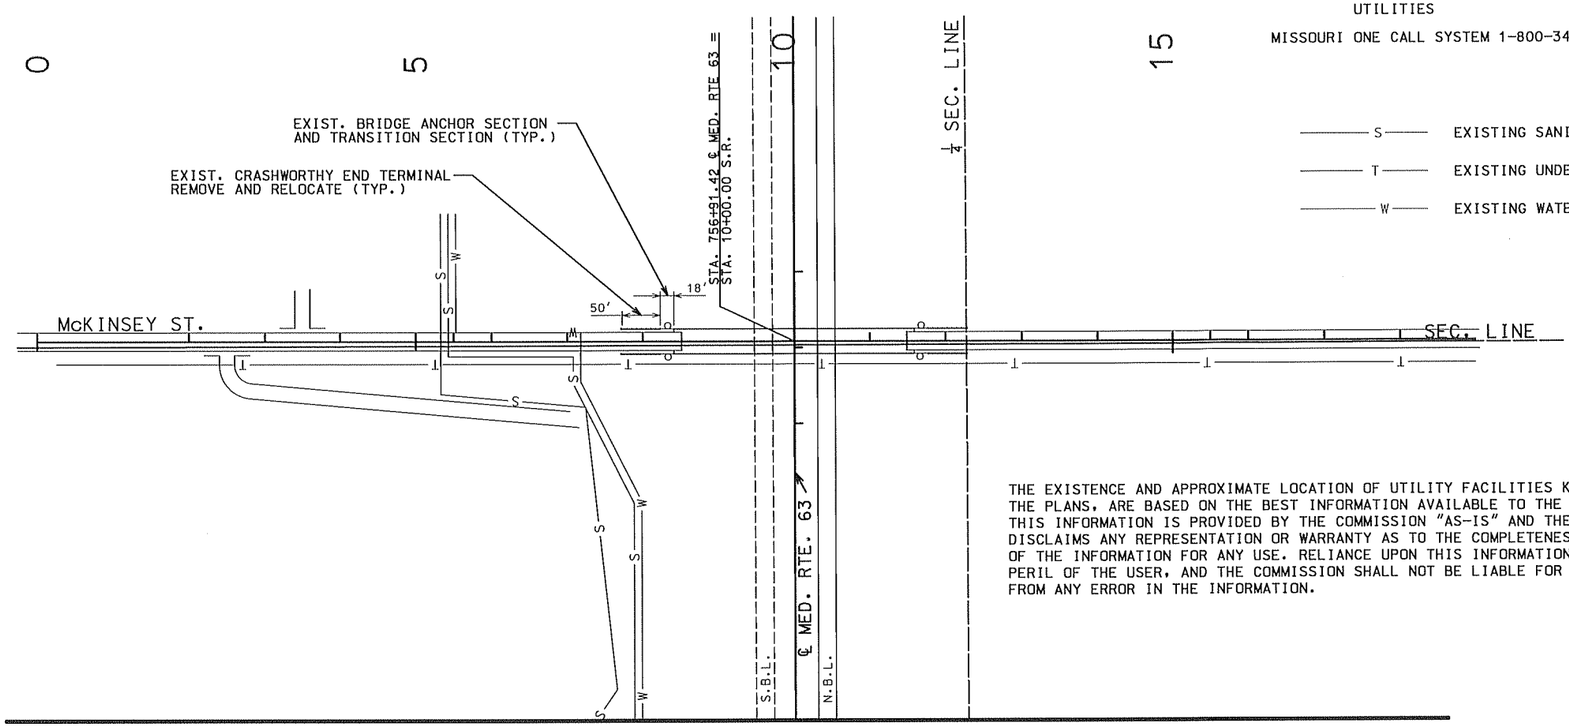

UTILITIES

MISSOURI ONE CALL SYSTEM 1-800-344-7483(1-800-DIG-RITE)

—— S ——	EXISTING SANITARY SEWER LINE
—— T ——	EXISTING UNDERGROUND TELEPHONE LINE
—— W ——	EXISTING WATER LINE

THE EXISTENCE AND APPROXIMATE LOCATION OF UTILITY FACILITIES KNOWN TO EXIST, AS SHOWN ON THE PLANS, ARE BASED ON THE BEST INFORMATION AVAILABLE TO THE COMMISSION AT THIS TIME. THIS INFORMATION IS PROVIDED BY THE COMMISSION "AS-IS" AND THE COMMISSION EXPRESSLY DISCLAIMS ANY REPRESENTATION OR WARRANTY AS TO THE COMPLETENESS, ACCURACY, OR SUITABILITY OF THE INFORMATION FOR ANY USE. RELIANCE UPON THIS INFORMATION IS DONE AT THE RISK AND PERIL OF THE USER, AND THE COMMISSION SHALL NOT BE LIABLE FOR ANY DAMAGES THAT MAY ARISE FROM ANY ERROR IN THE INFORMATION.

PROPOSED GUARDRAIL AT McKINSEY ST. OVERPASS

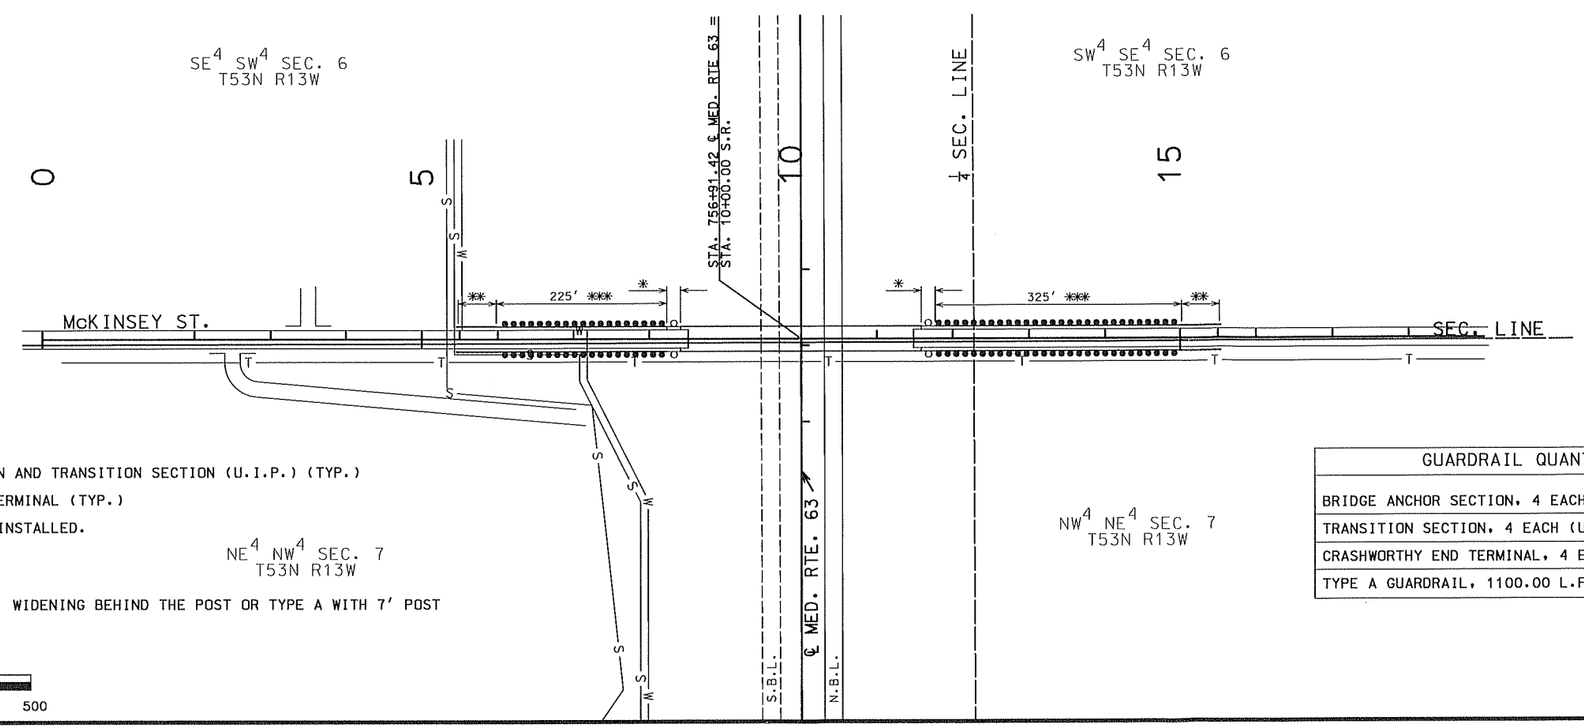

* – EXIST. BRIDGE ANCHOR SECTION AND TRANSITION SECTION (U.I.P.) (TYP.)

** – RELOCATED CRASHWORTHY END TERMINAL (TYP.)

*** – NEW TYPE A GUARDRAIL TO BE INSTALLED.

NOTE: GUARDRAIL MAY BE TYPE A WITH 2' WIDENING BEHIND THE POST OR TYPE A WITH 7' POST (SEE STANDARD PLANS, SECTION 606)

SCALE

0 100 200 300 400 500

GUARDRAIL QUANTITIES
BRIDGE ANCHOR SECTION, 4 EACH (U.I.P.)
TRANSITION SECTION, 4 EACH (U.I.P.)
CRASHWORTHY END TERMINAL, 4 EACH (RELOCATE EXISTING)
TYPE A GUARDRAIL, 1100.00 L.F.

"THIS MEDIA SHOULD NOT BE CONSIDERED A CERTIFIED DOCUMENT."

DATE PREPARED	
02/02/2009	
ROUTE 63	STATE MO
DISTRICT 2	SHEET NO. 1
COUNTY RANDOLPH	
JOB NO.	
CONTRACT ID.	
PROJECT NO.	
BRIDGE NO.	

DATE	DESCRIPTION

MISSOURI HIGHWAYS AND TRANSPORTATION COMMISSION

105 WEST CAPITOL
JEFFERSON CITY, MO 65102
1-888-ASK-MODOT (1-888-275-6636)

IF A SEAL IS PRESENT ON THIS SHEET IT HAS BEEN ELECTRONICALLY SEALED AND DATED.