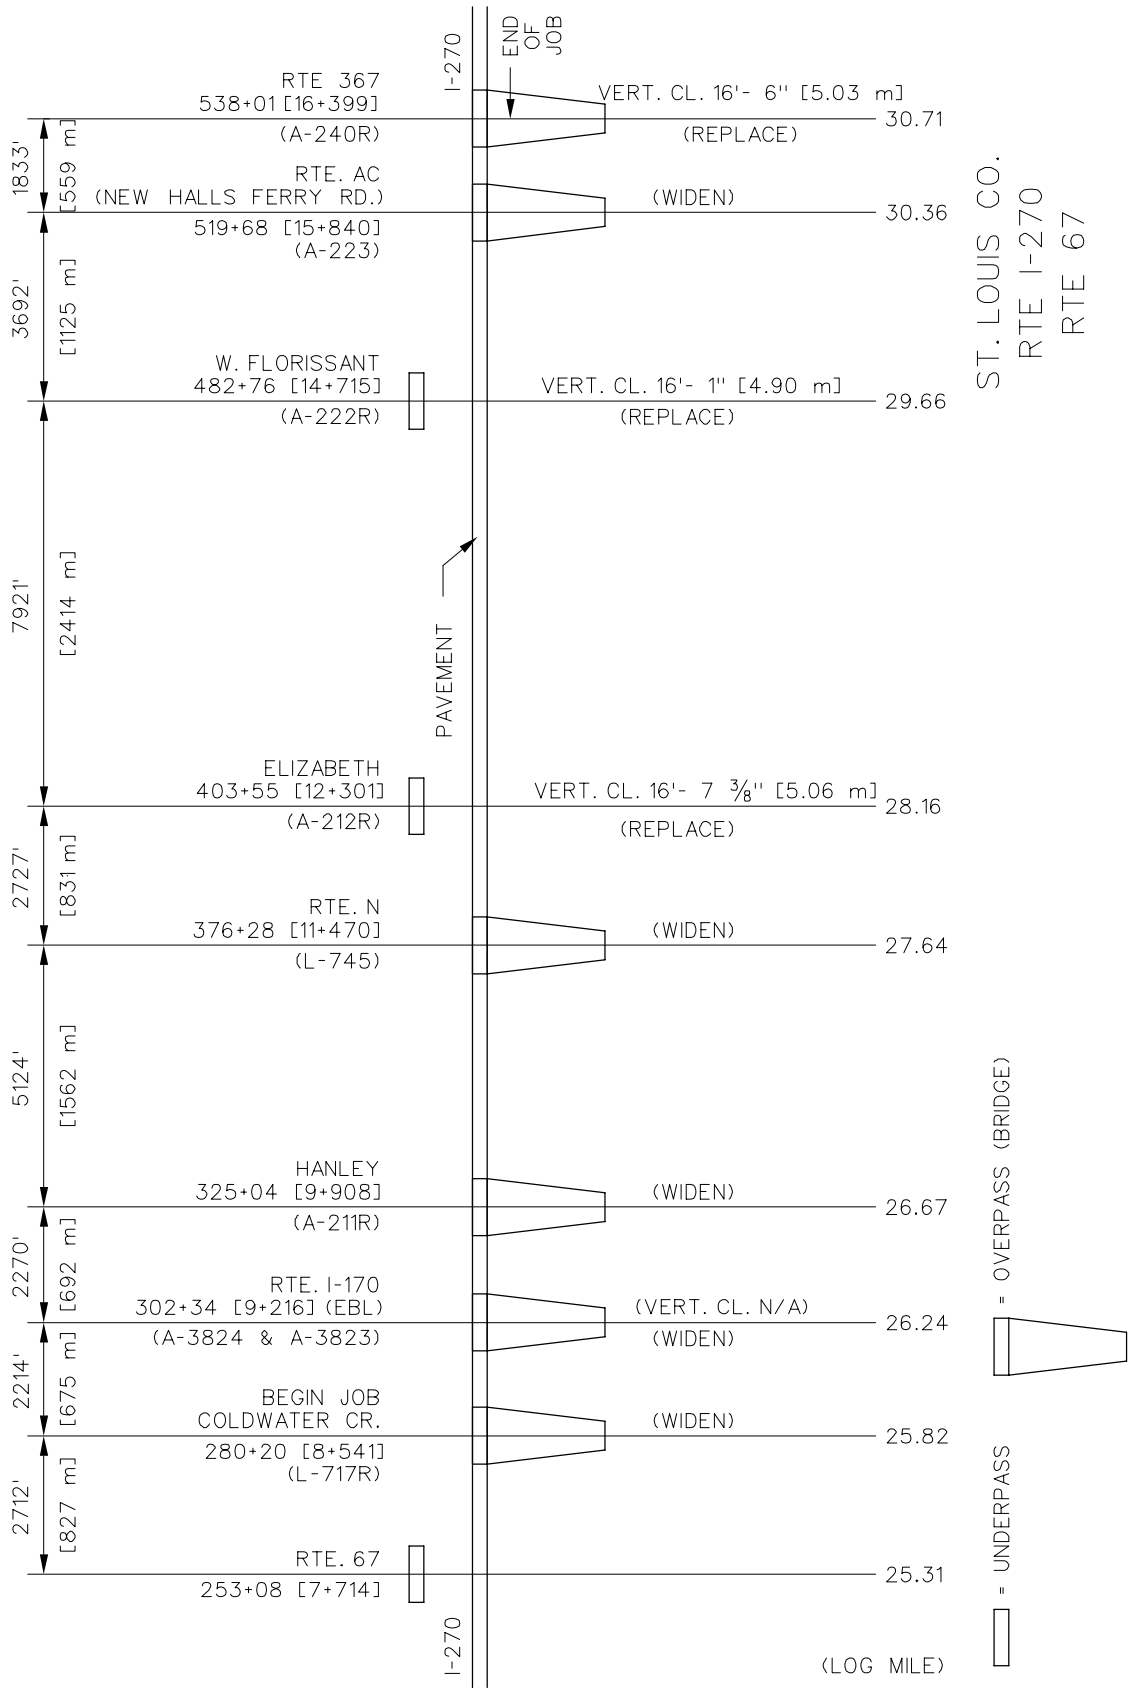

Straight Line Profile of Existing Pavement