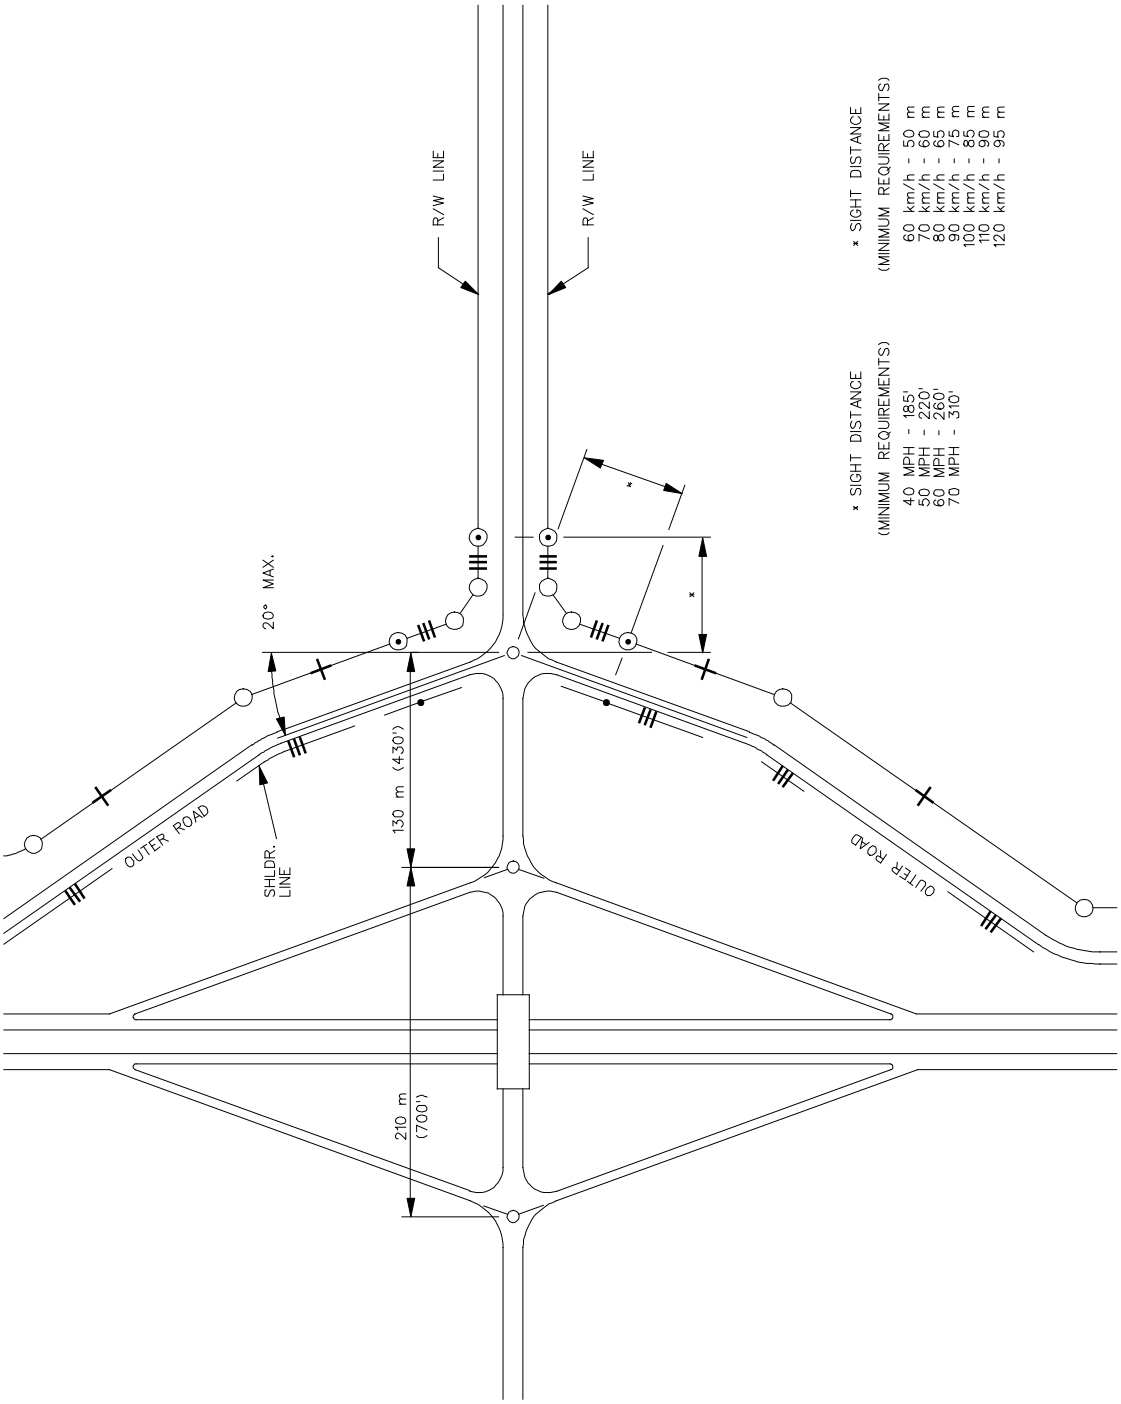

Access Control At Diamond Interchanges With Outer Roads

Figure 4-02.8 Rev. 6-1-94