LIGHT DUTY PAVEMENT (1700 - 3500 ADT)

RIGID

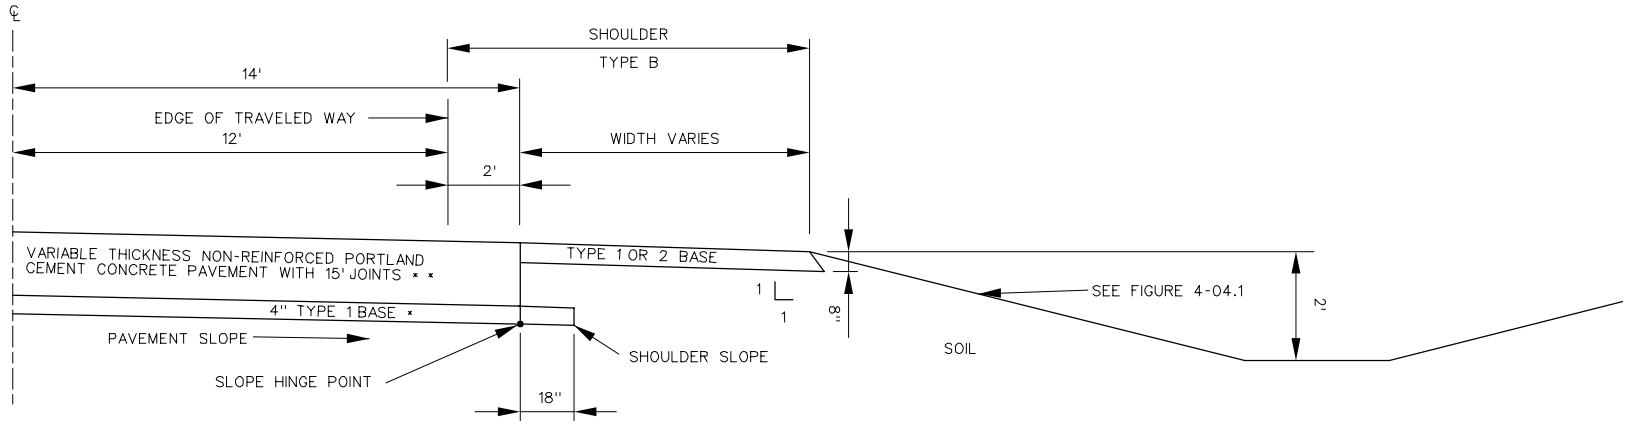

FLEXIBLE

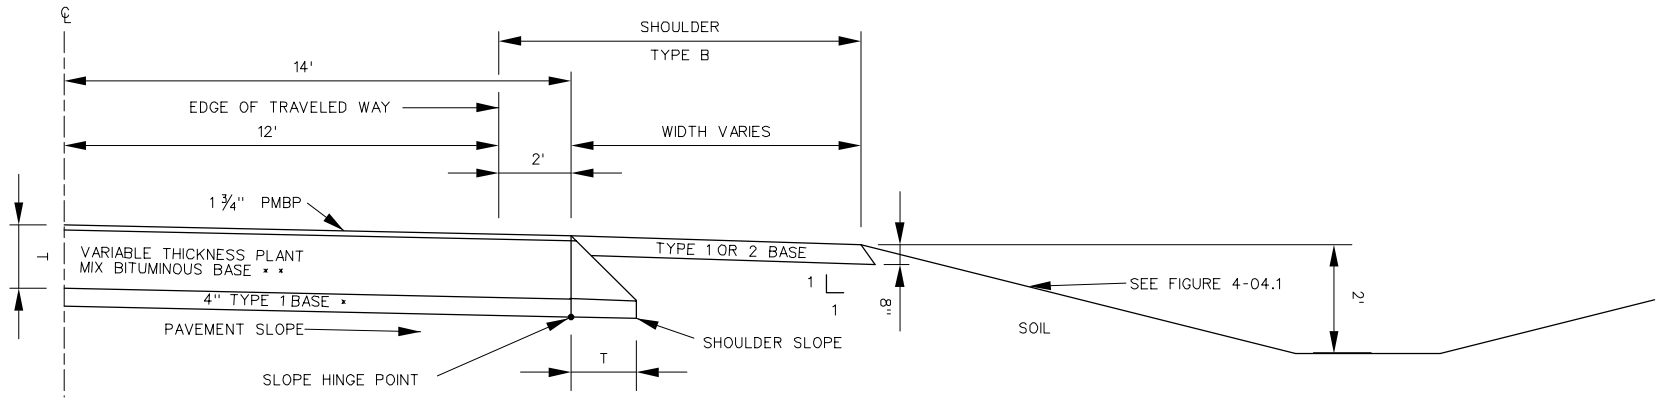

* ALTERNATE 18" ROCK BASE AS AVAILABLE ON JOB. 4' DITCH DEPTH REQUIRED. SEE FIGURE 6-03.5.

** THICKNESS AS DESIGNED FOR LOAD AND SOIL.

Light Duty Rigid and Flexible Pavement and Shoulder Details

Figure 6-03.2

LIGHT DUTY PAVEMENT (1700 - 3500 ADT)

RIGID

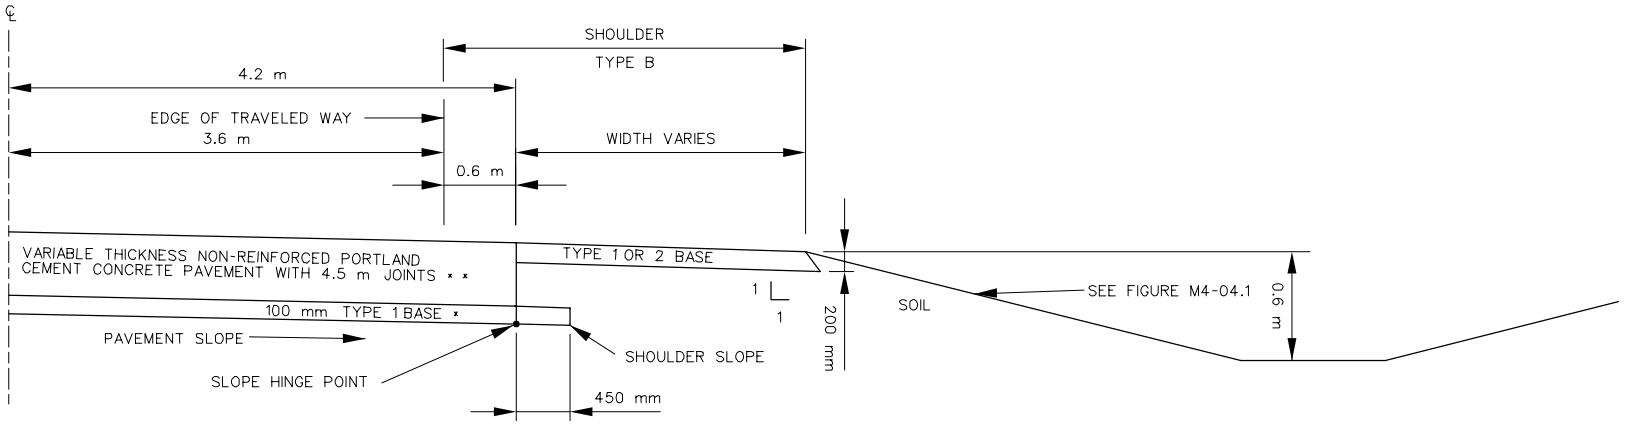

FLEXIBLE

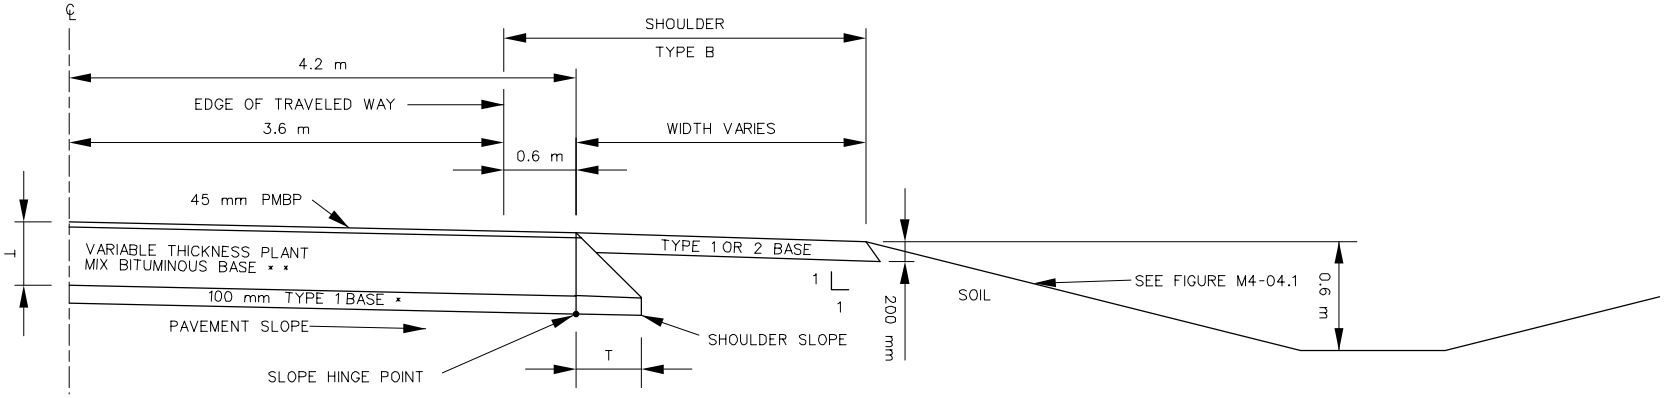

* ALTERNATE 450 mm ROCK BASE AS AVAILABLE ON JOB. 1.2 m DITCH DEPTH REQUIRED. SEE FIGURE M6-03.5.

** THICKNESS AS DESIGNED FOR LOAD AND SOIL.

Light Duty Rigid and Flexible Pavement and Shoulder Details