LIGHT DUTY PAVEMENT (>3500 ADT)
DUAL LANE FACILITIES

RIGID

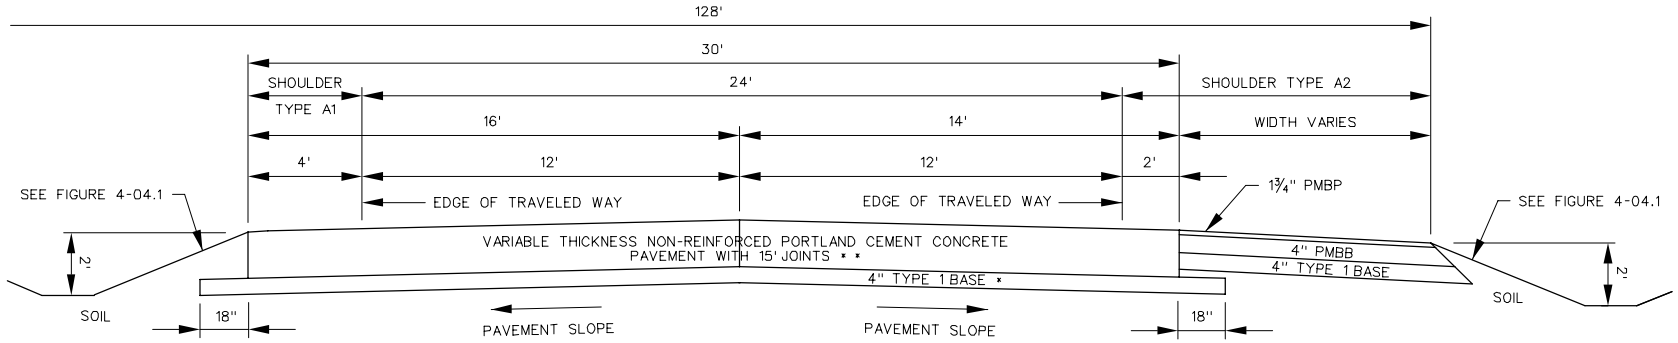

FLEXIBLE

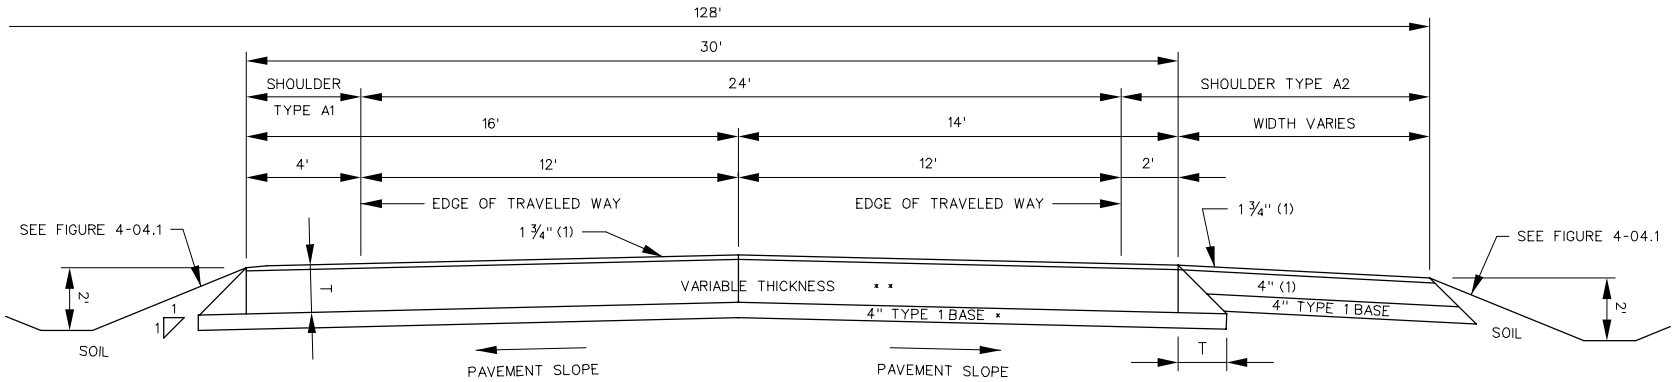

(1) SEE TABLE 6-07.2.

* ALTERNATE 18" ROCK BASE AS AVAILABLE ON JOB. 4' DITCH DEPTH REQUIRED. SEE FIGURE 6-03.5.

** THICKNESS AS DESIGNED FOR LOAD AND SOIL.

Light Duty Rigid and Flexible Pavement and Shoulder Details for Dual Lane Facilities

Figure 6-03.4

LIGHT DUTY PAVEMENT (>3500 ADT)
DUAL LANE FACILITIES

RIGID

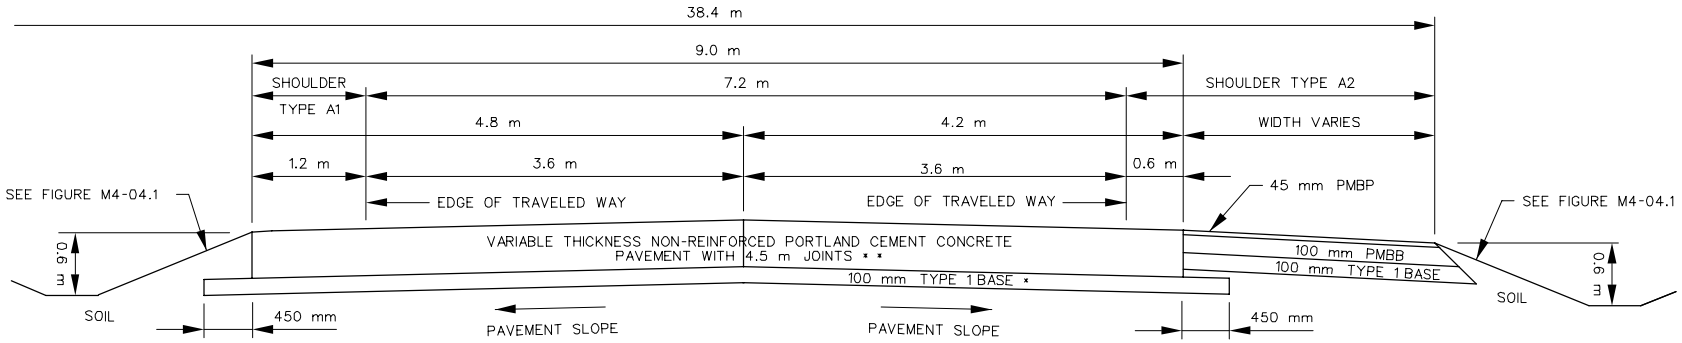

FLEXIBLE

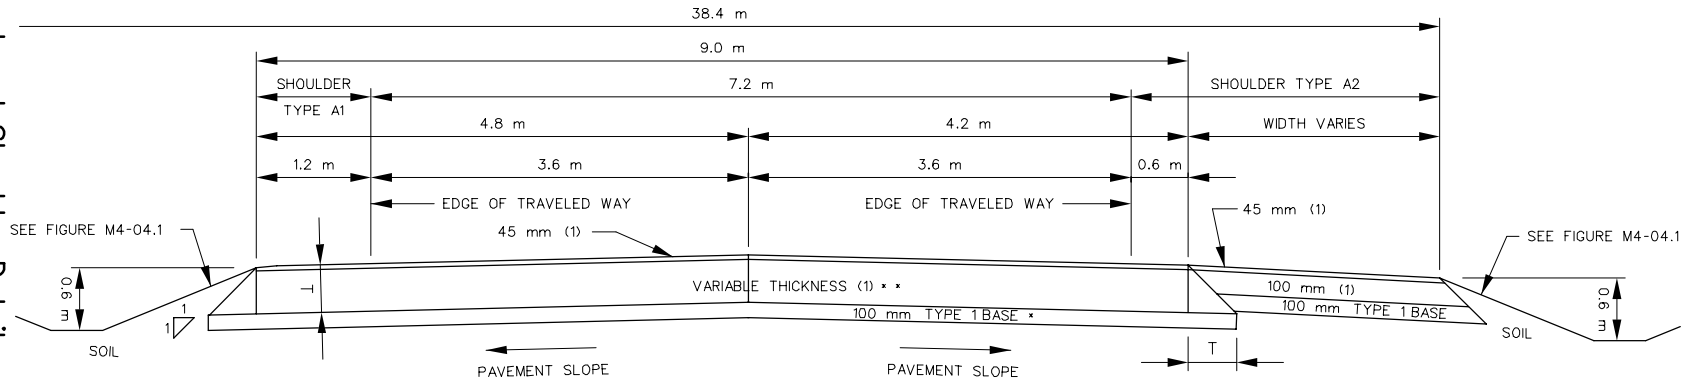

(1) SEE TABLE 6-07.2.

* ALTERNATE 450 mm ROCK BASE AS AVAILABLE ON JOB. 1.2 m DITCH DEPTH REQUIRED. SEE FIGURE M6-03.5.

** THICKNESS AS DESIGNED FOR LOAD AND SOIL.

Light Duty Rigid and Flexible Pavement and Shoulder Details for Dual Lane Facilities