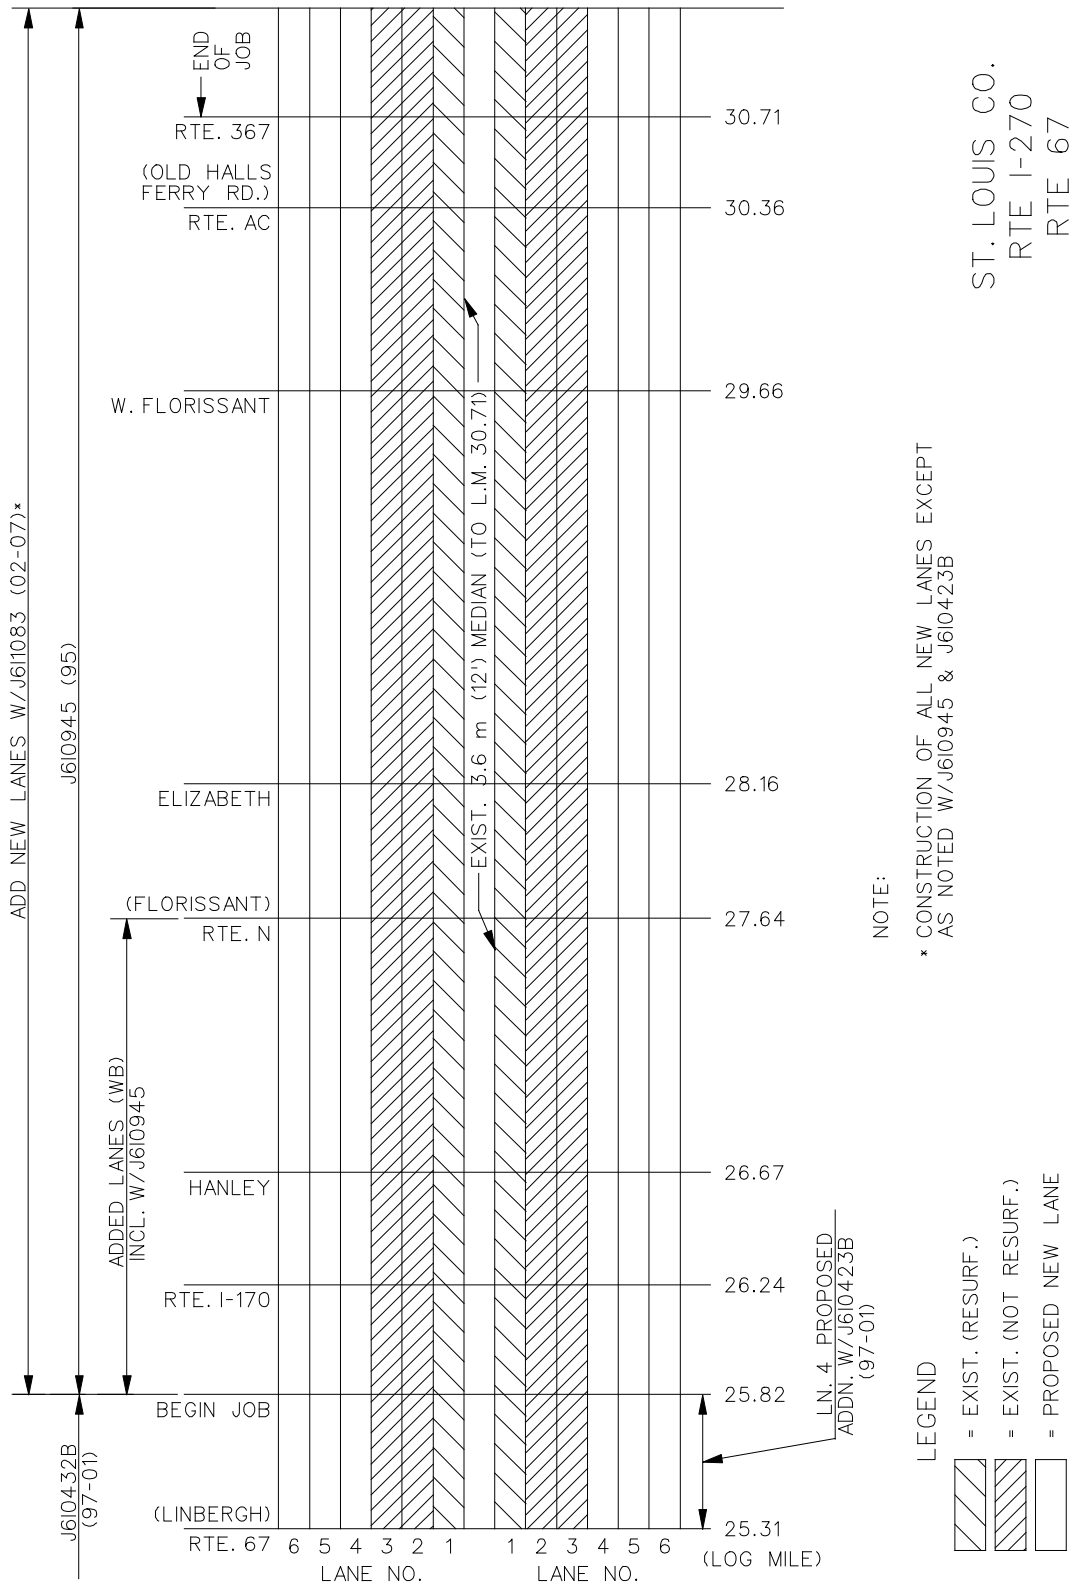


**Lane Sketch of Existing Pavement and Proposed Lane Additions**

Figure 2-01.8