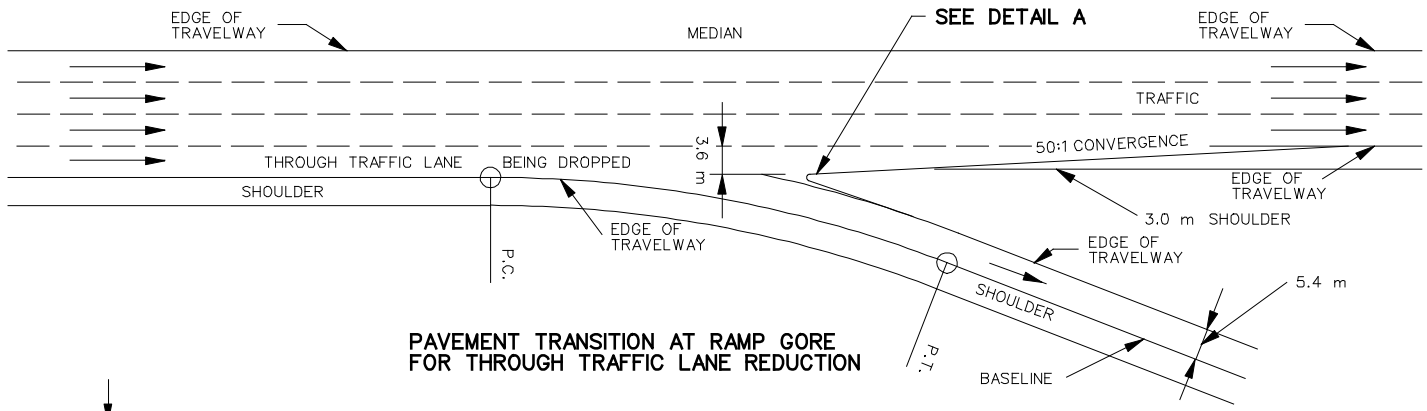

PAVEMENT TRANSITION AT RAMP GORE
FOR THROUGH TRAFFIC LANE REDUCTION

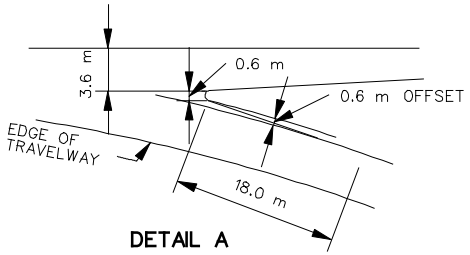

DETAIL A

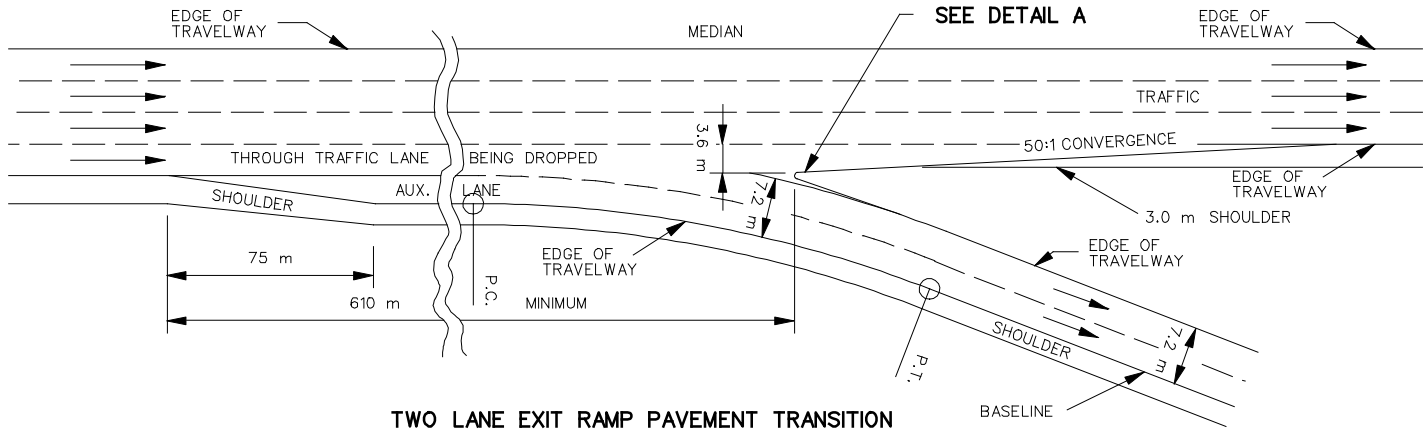

TWO LANE EXIT RAMP PAVEMENT TRANSITION

Lane Drops for One and Two Lane Ramps

Figure 4-06.9

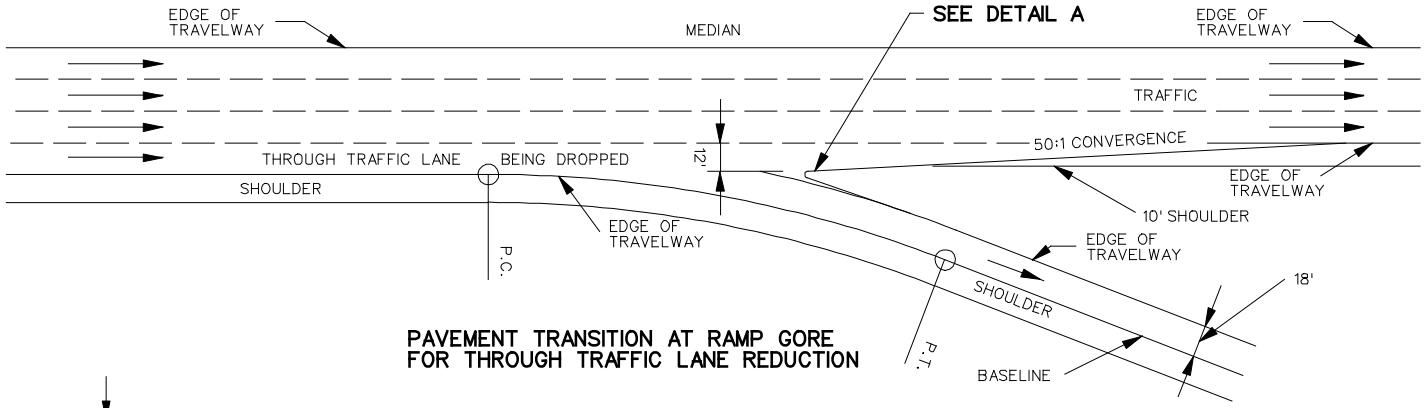

PAVEMENT TRANSITION AT RAMP GORE
FOR THROUGH TRAFFIC LANE REDUCTION

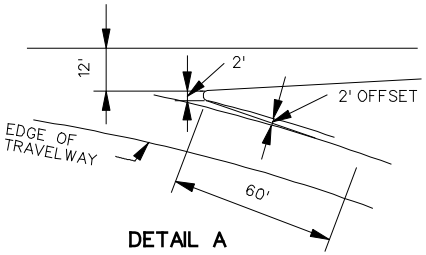

DETAIL A

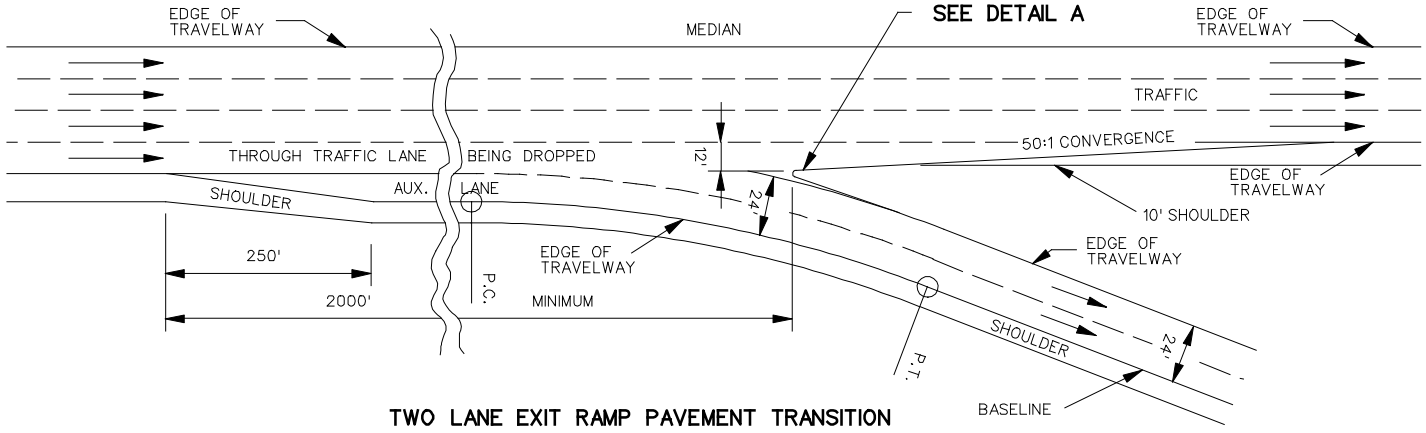

TWO LANE EXIT RAMP PAVEMENT TRANSITION

Lane Drops for One and Two Lane Ramps

Figure 4-06.9