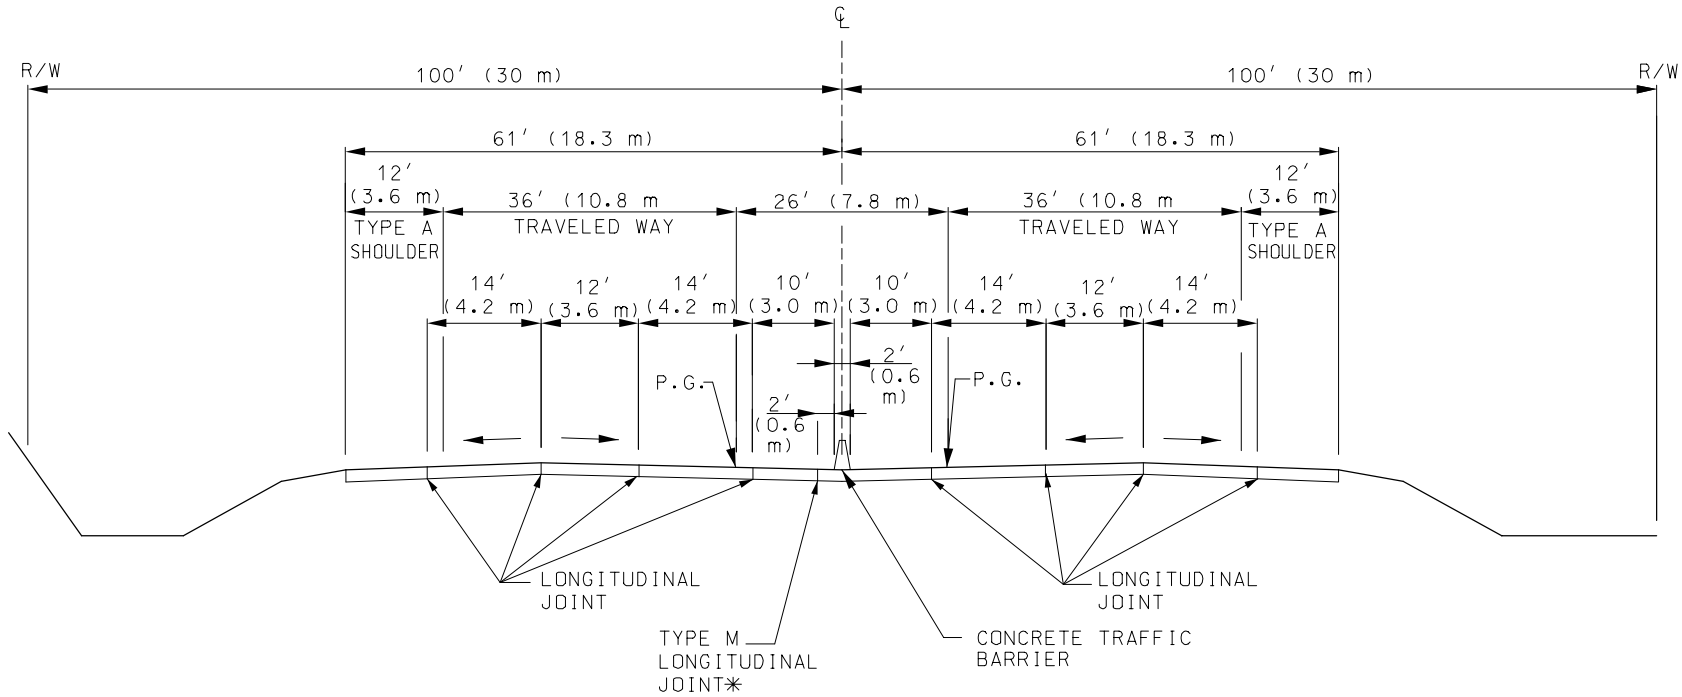

✳ THE TYPE M LONGITUDINAL JOINT MAY BE PLACED ON EITHER SIDE OF BARRIER, BUT NOT ON BOTH SIDES.

ACCESS TO BE LIMITED TO INTERCHANGES AT MAJOR STREETS.
PROVIDE CLEAR ZONES ON NEW CONSTRUCTION.
PROFILE GRADE LOCATED AT INSIDE EDGE OF TRAVELED WAY NEXT TO MEDIAN.
FOR PAVEMENT CROSS SLOPES REFER TO SECTION 4-03 AND THE STANDARD PLANS

6 LANE FREEWAY

Typical Sections - Urban Area

Figure 4-07.4