LIGHT DUTY PAVEMENT (>1700 ADT) ON ROCK BASE
DUAL LANE AND TWO-WAY TRAFFIC FACILITIES

RIGID

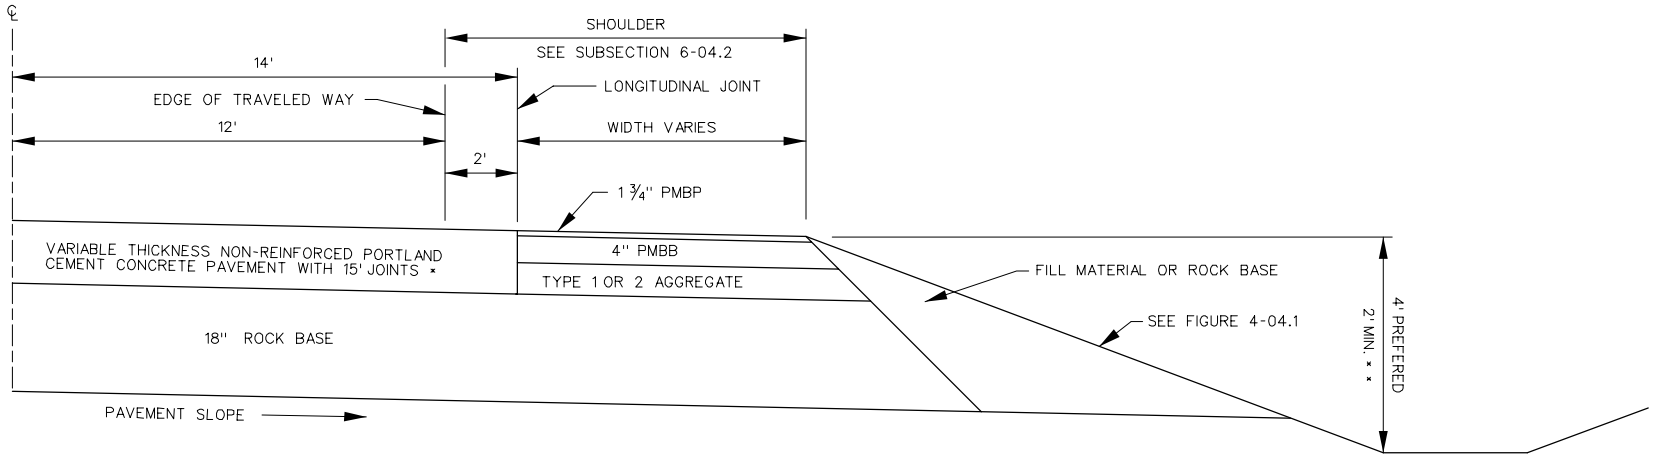

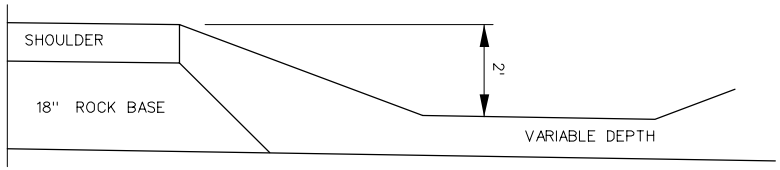

FLEXIBLE

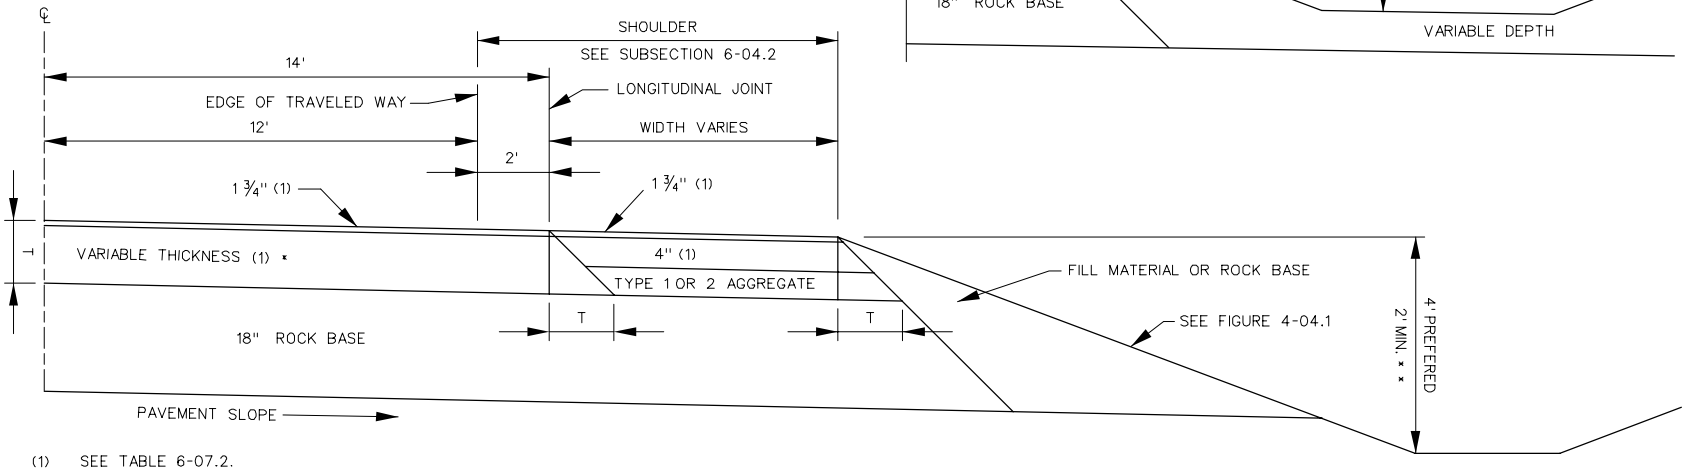

(1) SEE TABLE 6-07.2.

* THICKNESS AS DESIGNED FOR LOAD AND SOIL.

* * AN OPEN DITCH OF LESS THAN 4' SHOULD ONLY BE USED WHEN RIGHT OF WAY IS NOT AVAILABLE.

Light Duty Rigid and Flexible Pavement and Shoulder Design on Rock Base

Figure 6-03.5

LIGHT DUTY PAVEMENT (>1700 ADT) ON ROCK BASE
DUAL LANE AND TWO-WAY TRAFFIC FACILITIES

RIGID

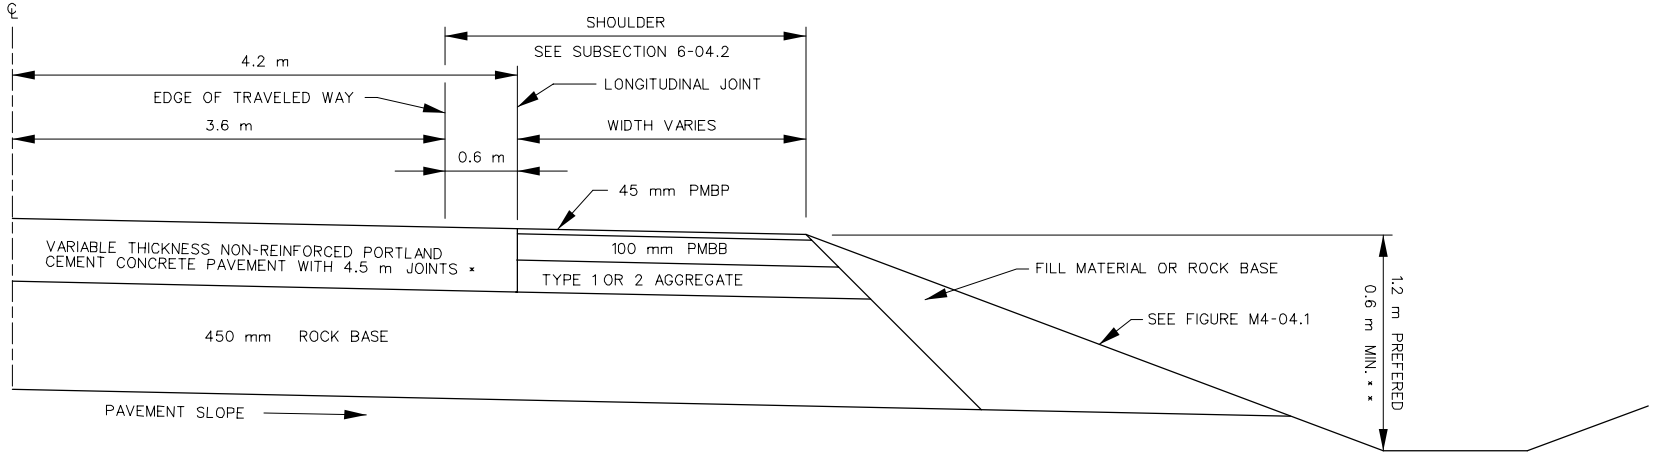

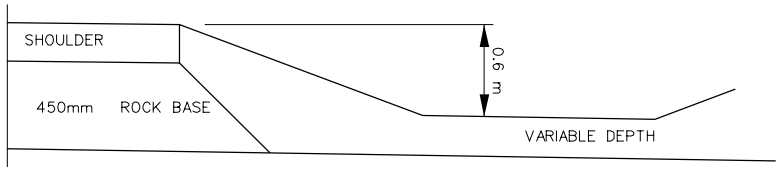

FLEXIBLE

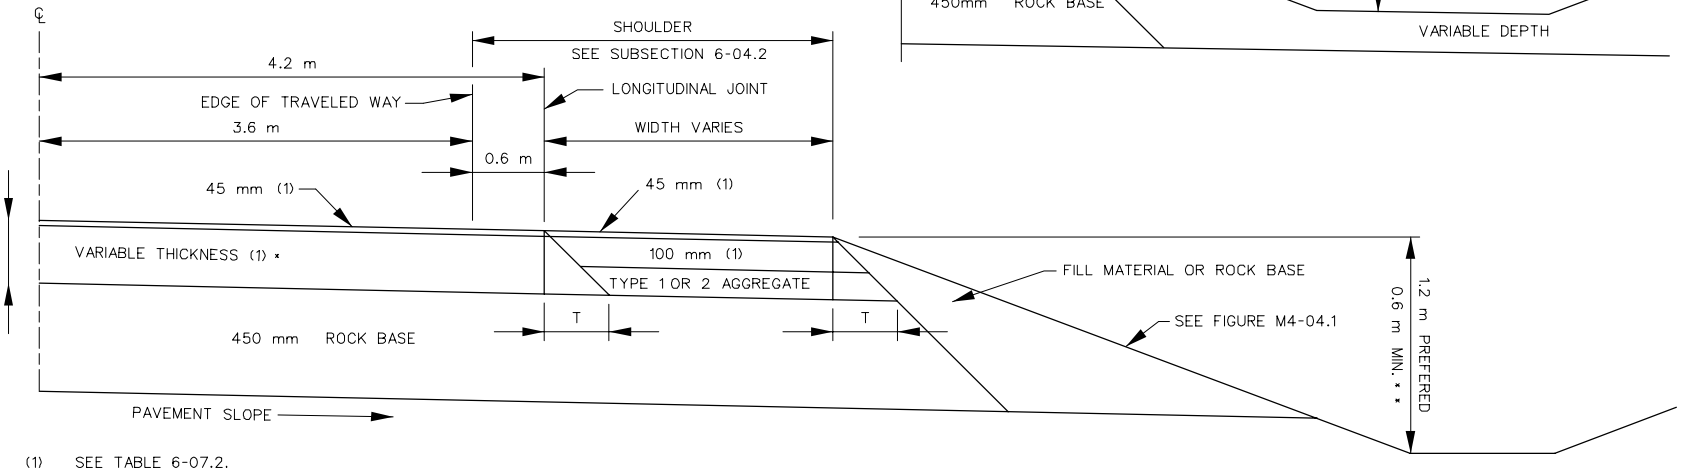

(1) SEE TABLE 6-07.2.
* THICKNESS AS DESIGNED FOR LOAD AND SOIL.
** AN OPEN DITCH OF LESS THAN 1.2 m SHOULD ONLY BE USED WHEN RIGHT OF WAY IS NOT AVAILABLE.

Light Duty Rigid and Flexible Pavement
And Shoulder Design on Rock Base

Figure 6-03.5