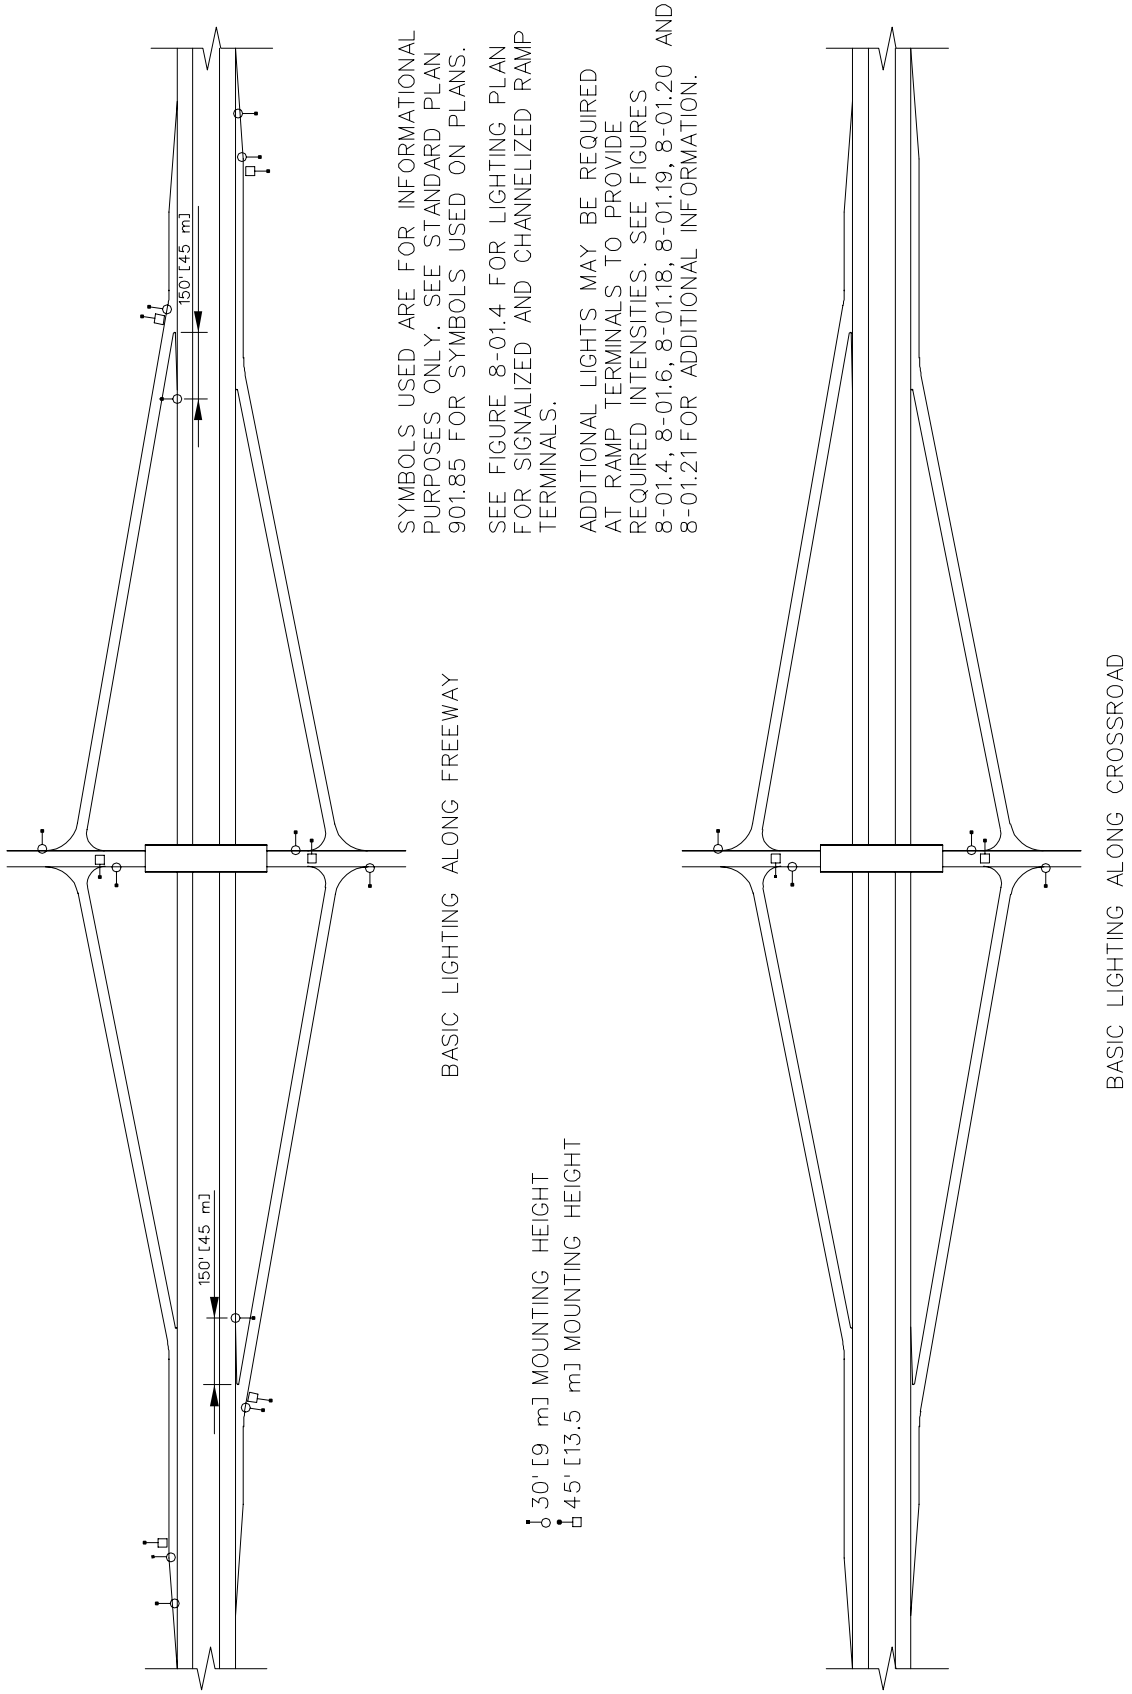

Typical Basic Lighting Plan for Diamond Interchanges