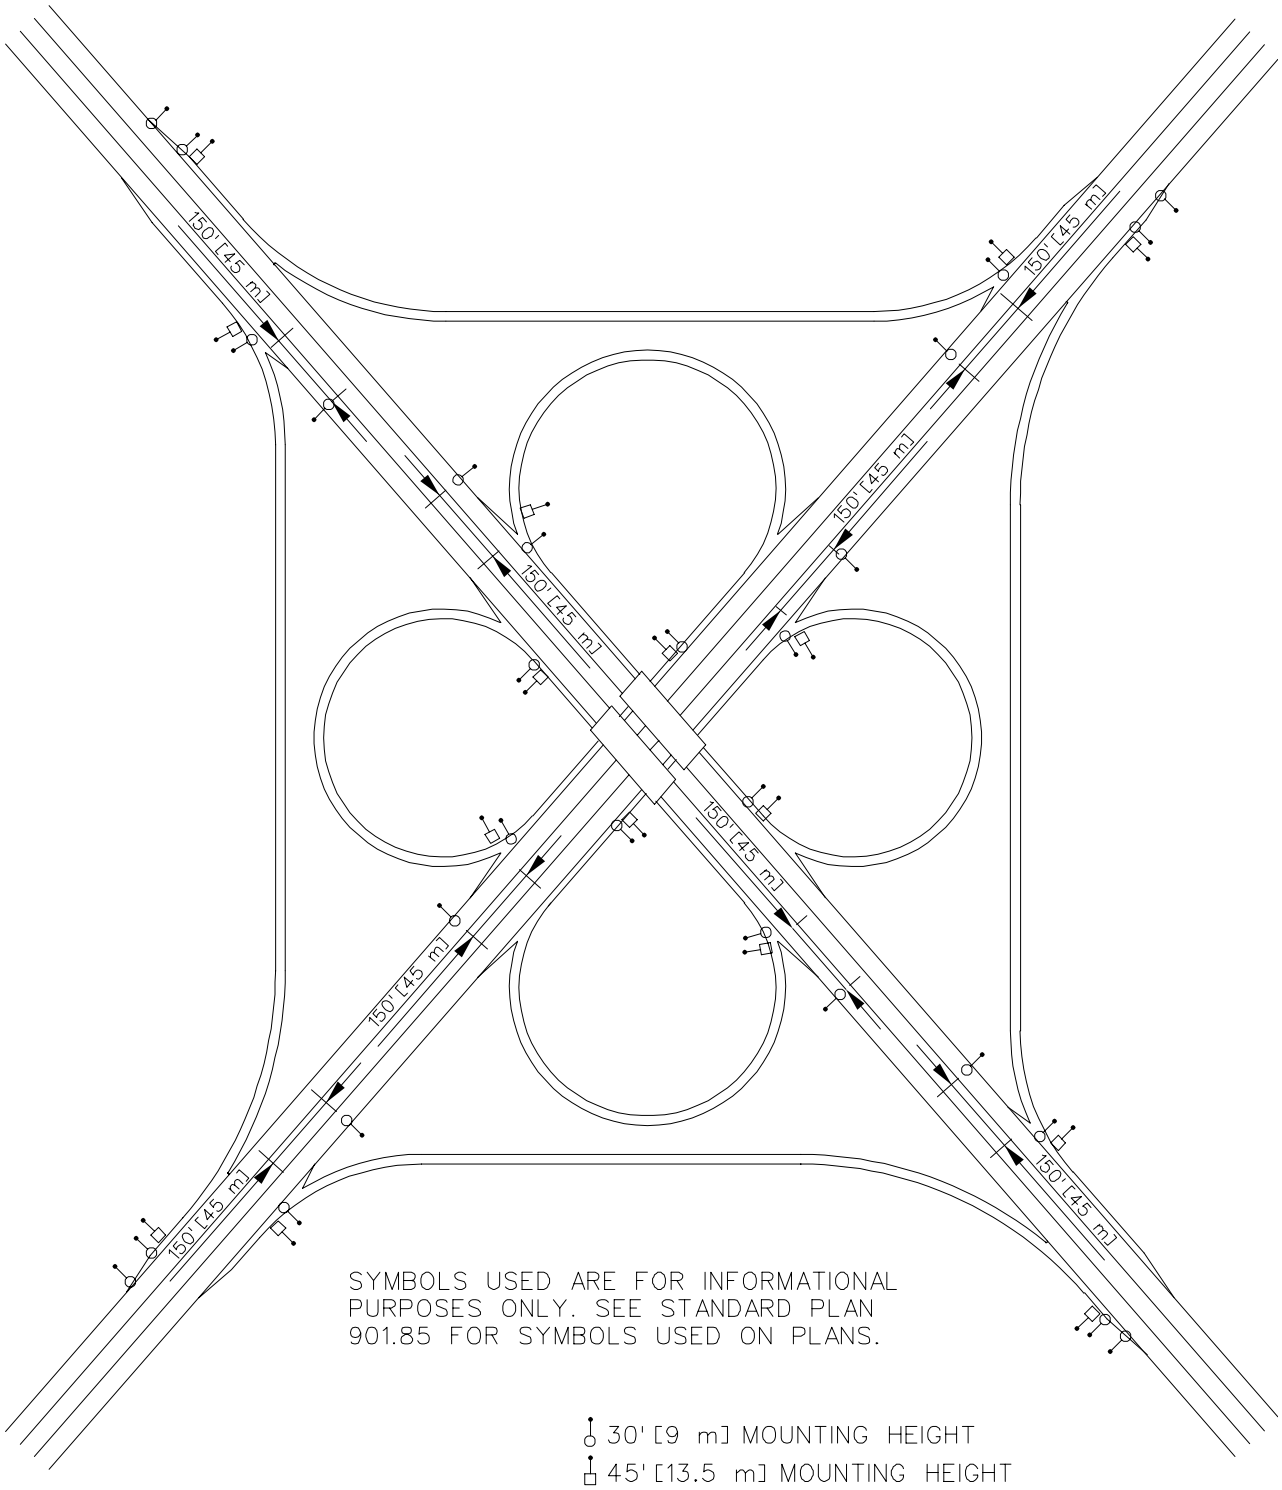

Typical Basic Lighting Plan for Cloverleaf Interchange

Figure 8-01.3