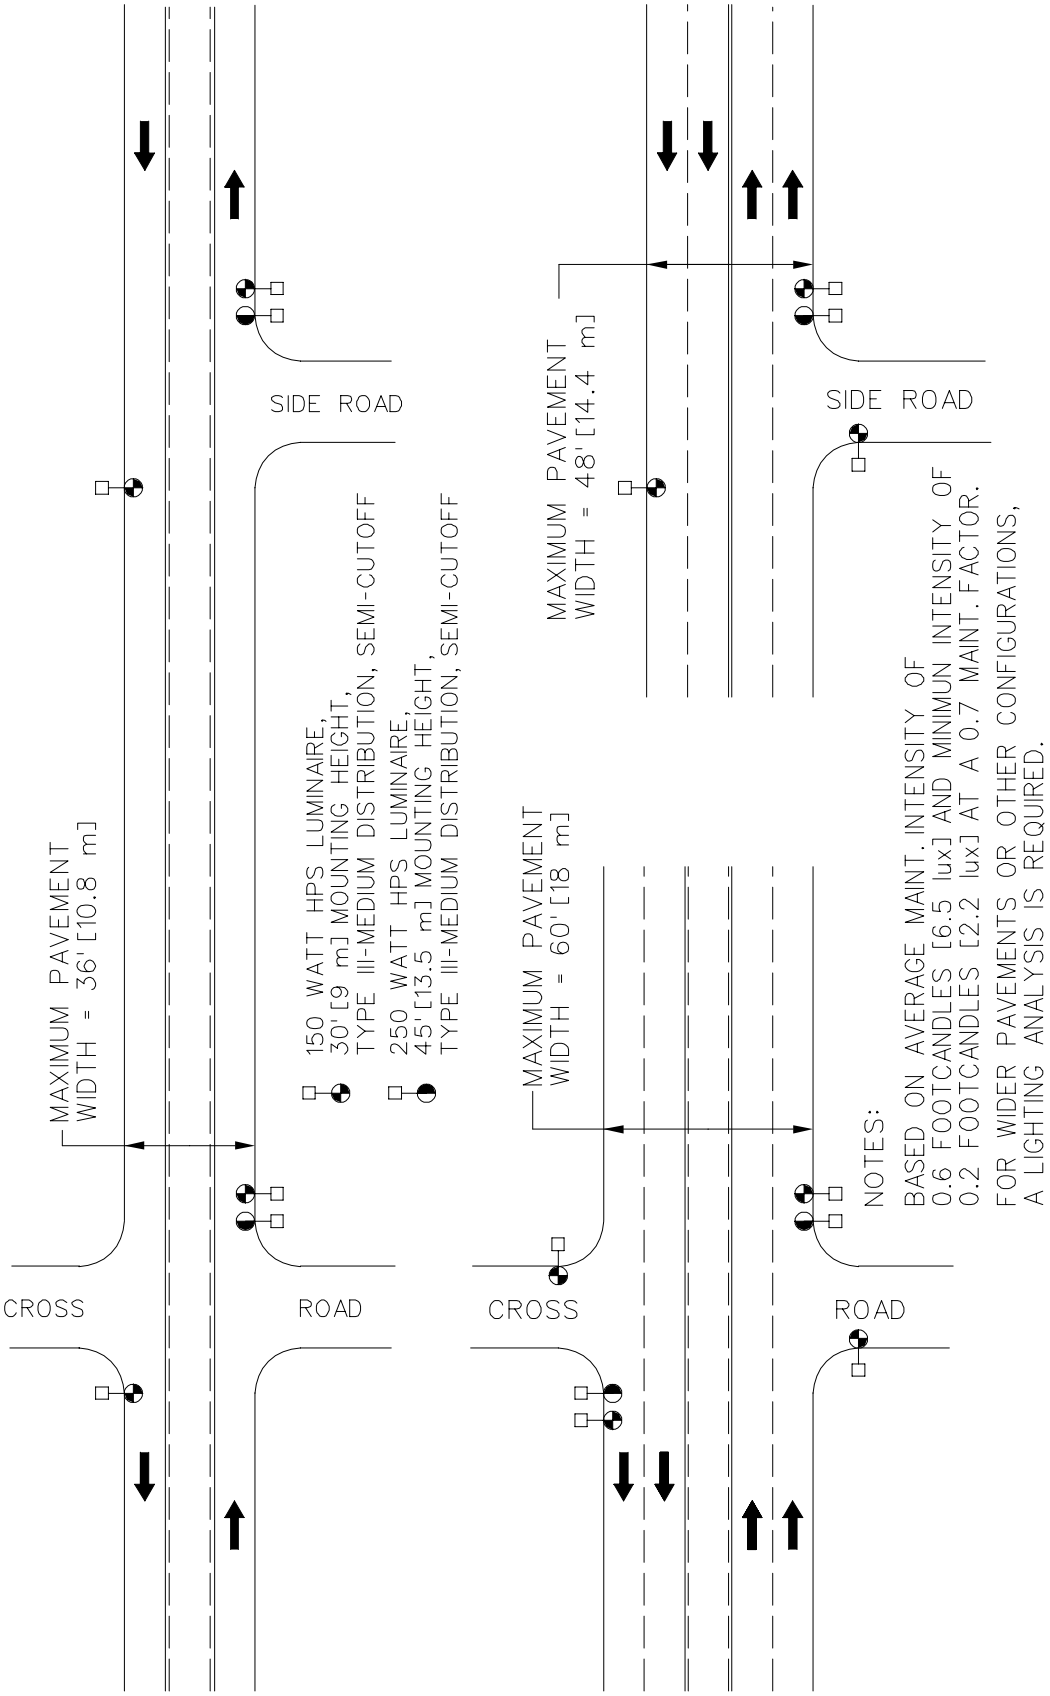


Typical Basic Lighting Plan for Unchannelized/
Unsignalized Intersections