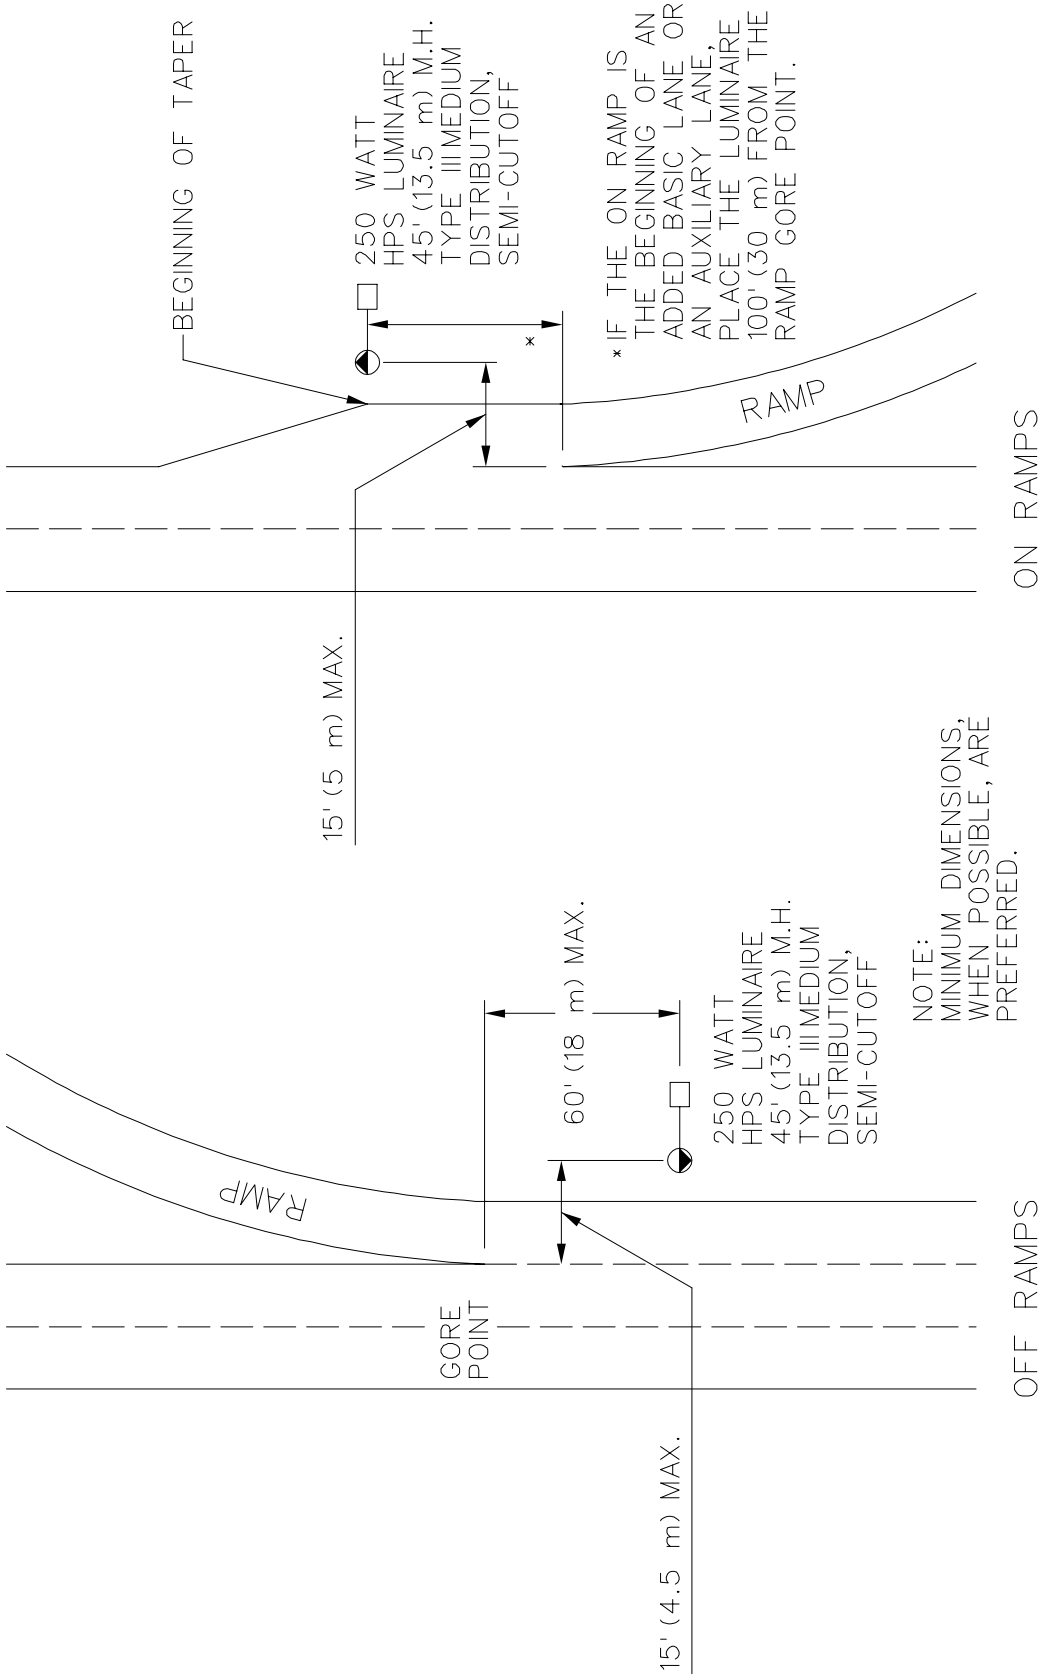

Basis Lighting At Ramps

Figure 8-01.21