EFFECTIVE 07-03-2000

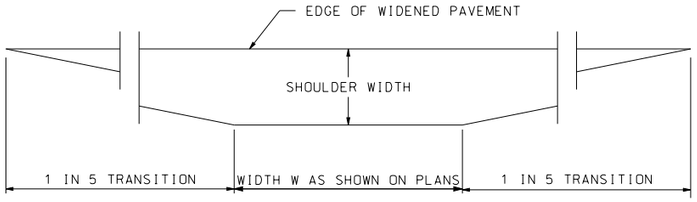

PLAN

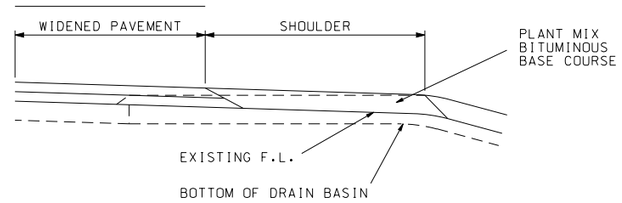

FILLING EXISTING SURFACE DRAIN BASINS

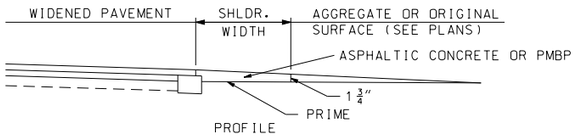

SURFACING REQUIREMENTS AT ENTRANCES & APPROACHES

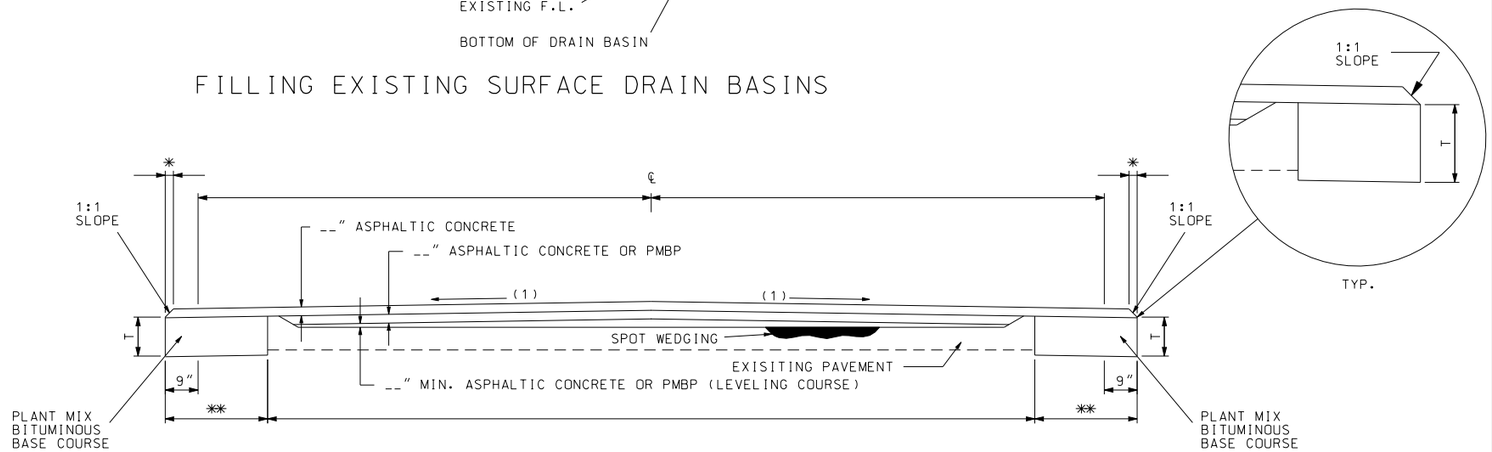

SECTION ON TANGENT (1) MATCH EXISTING

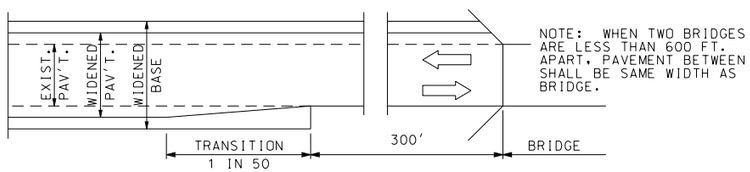

WIDTH TRANSITION AT BRIDGE TO BE RESURFACED

✱ VARIABLE - NOT TO EXCEED 9".

✱✱ 1'- 9" IF WIDENING EXISITING 10' TRAVELED WAY TO 11' ROADWAY.
1'- 9" IF WIDENING EXISITING 11' TRAVELED WAY TO 12' ROADWAY.
2'- 9" IF WIDENING EXISITING 10' TRAVELED WAY TO 12' ROADWAY.

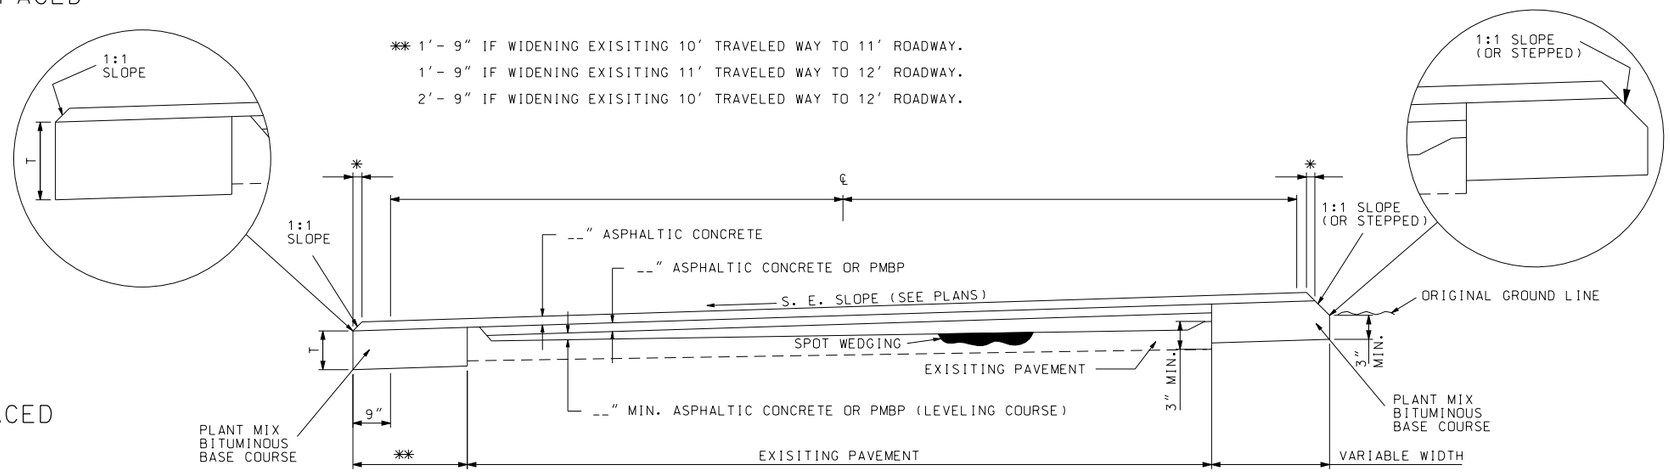

SECTION ON SUPERELEVATED CURVE

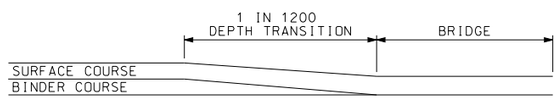

DEPTH TRANSITION AT BRIDGE TO BE RESURFACED

(REMOVE LIP CURB TO 1" MIN. DEPTH BELOW FINISHED SURFACE COURSE)

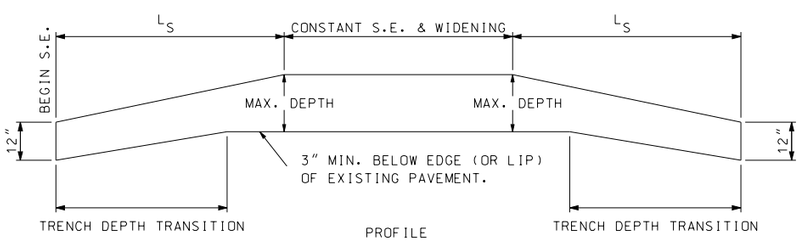

BASE WIDENING DEPTH TRANSITION
ON OUTSIDE OF S.E. CURVES

TYPICAL DETAILS FOR WIDENING AND RESURFACING

NOTE:
DETAIL SHOWN IN CIRCLES APPLY FOR NO-LIP AREAS FALLING WITHIN THE LIMITS OF THE ABOVE TYPICAL SECTIONS.

D-701	
FUNCTION	WIDENING & RESURFACING WITH LIP CURB
TRAVELED WAY WIDTH	N/A
ROADBED WIDTH	N/A
FORESLOPE	N/A
DITCH	N/A

"THIS MEDIA SHOULD NOT BE CONSIDERED A CERTIFIED DOCUMENT."

DATE PREPARED	
5/27/2010	
ROUTE	STATE MO
DISTRICT	SHEET NO.
COUNTY	
JOB NO.	
CONTRACT ID.	
PROJECT NO.	
BRIDGE NO.	

DATE	DESCRIPTION

MISSOURI HIGHWAYS AND TRANSPORTATION COMMISSION
105 WEST CAPITOL
JEFFERSON CITY, MO 65102
1-888-ASK-MODOT (1-888-275-6636)

IF A SEAL IS PRESENT ON THIS SHEET IT HAS BEEN ELECTRONICALLY SEALED AND DATED.