PRELIMINARY PLAN

I-70 MISSOURI INTERCHANGE
FOR THE NEW MISSISSIPPI BRIDGE

FUNCTIONAL CLASS - INTERSTATE

JOB NO. J6U1086C

FINAL DESIGN PACKAGE
STRUCTURES

LEGEND
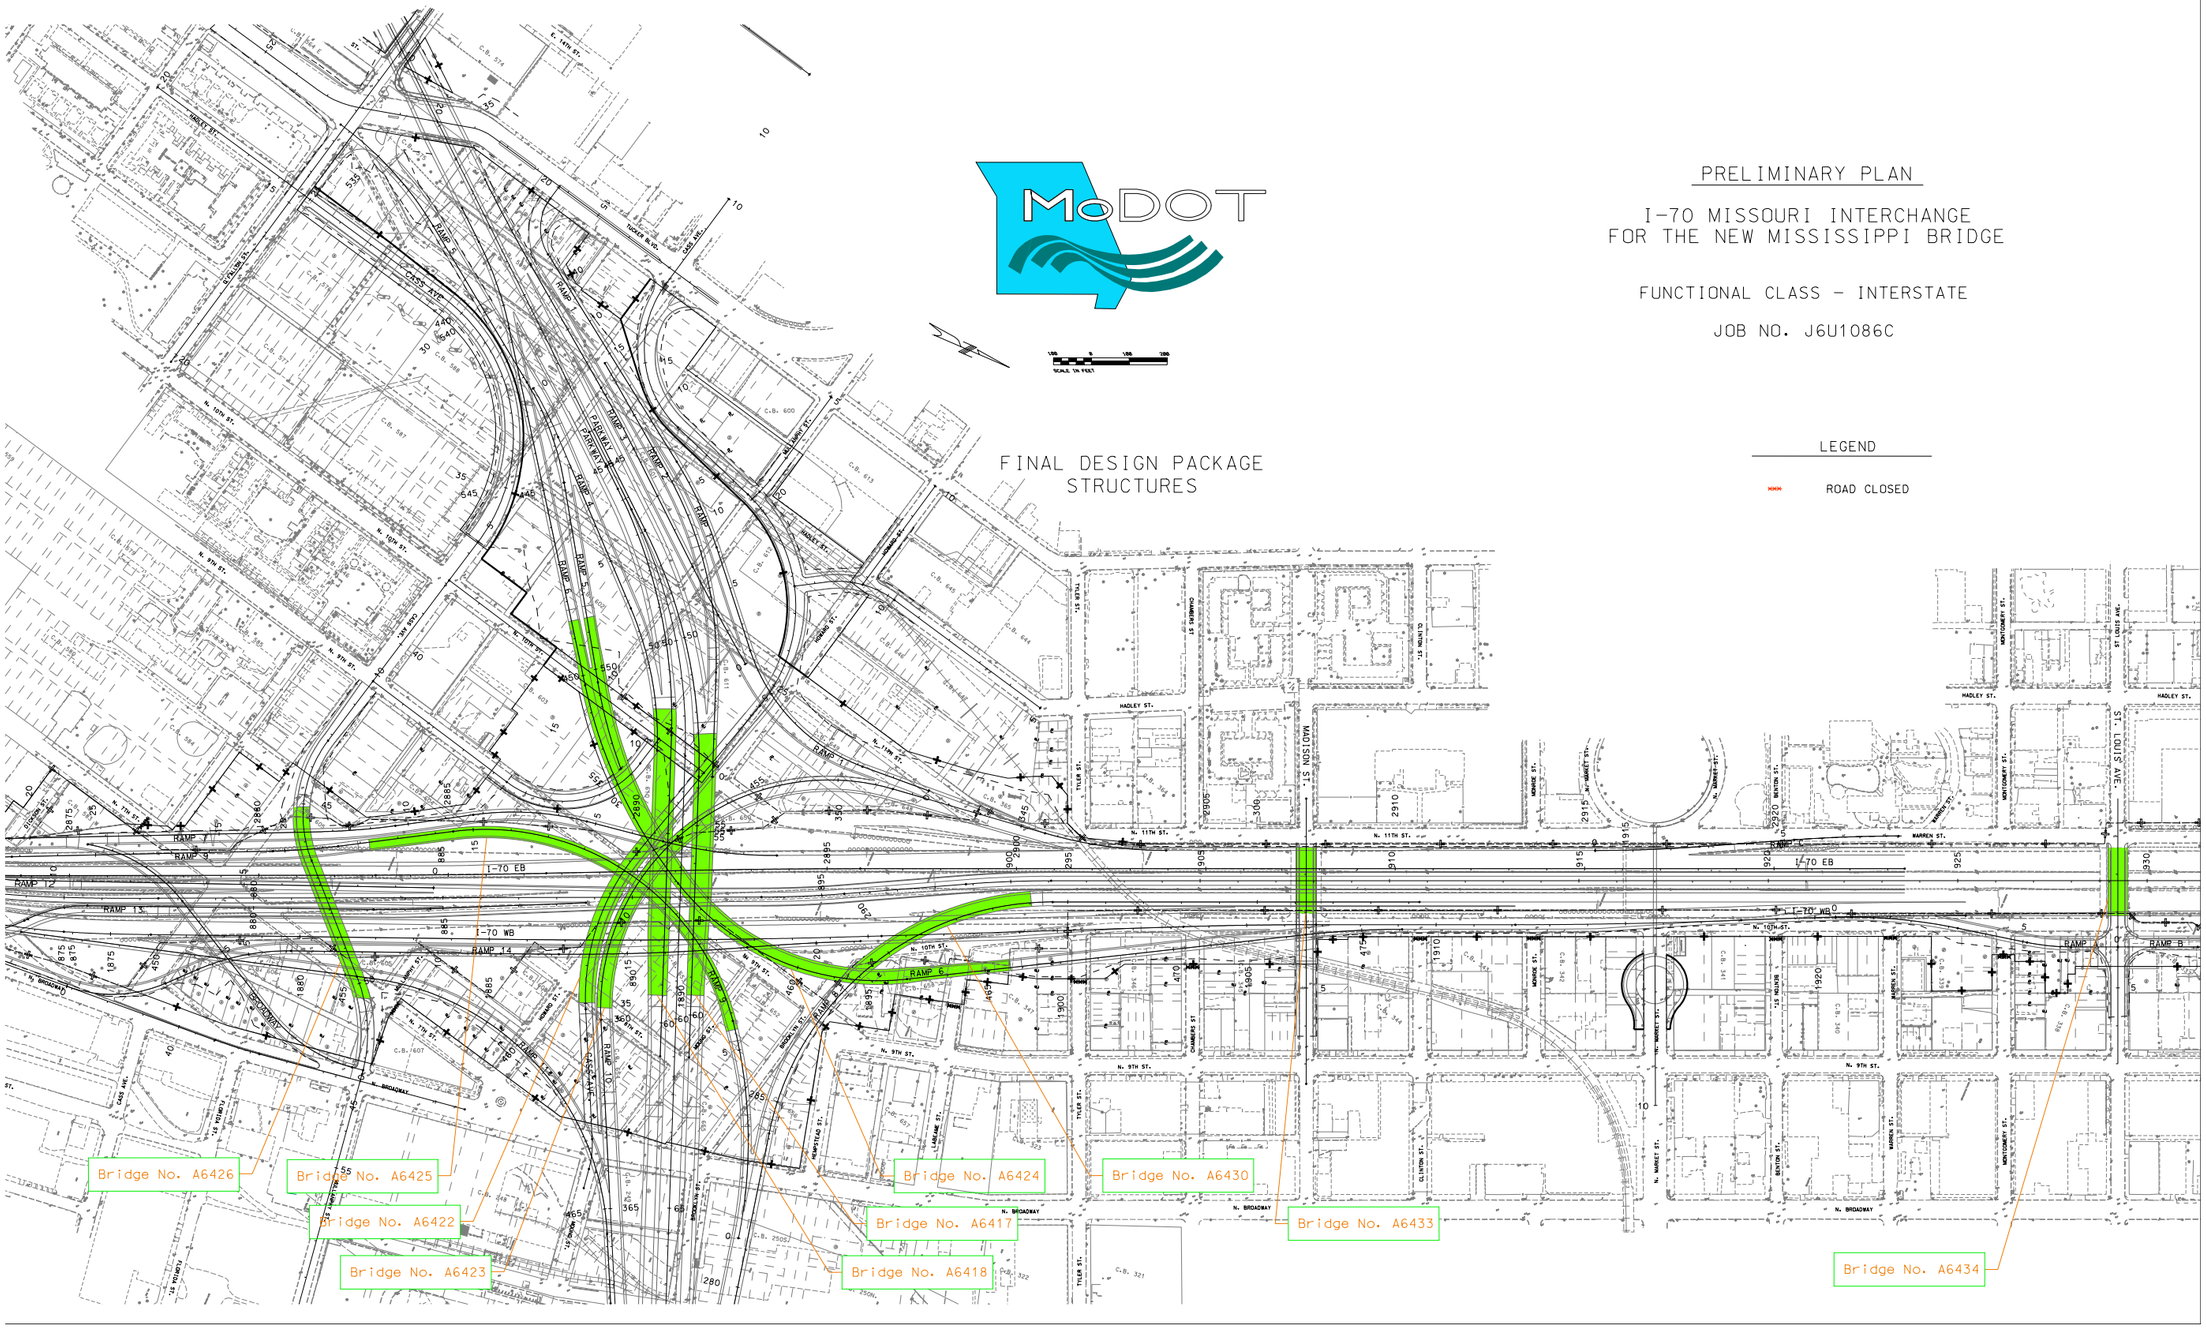
ROAD CLOSED