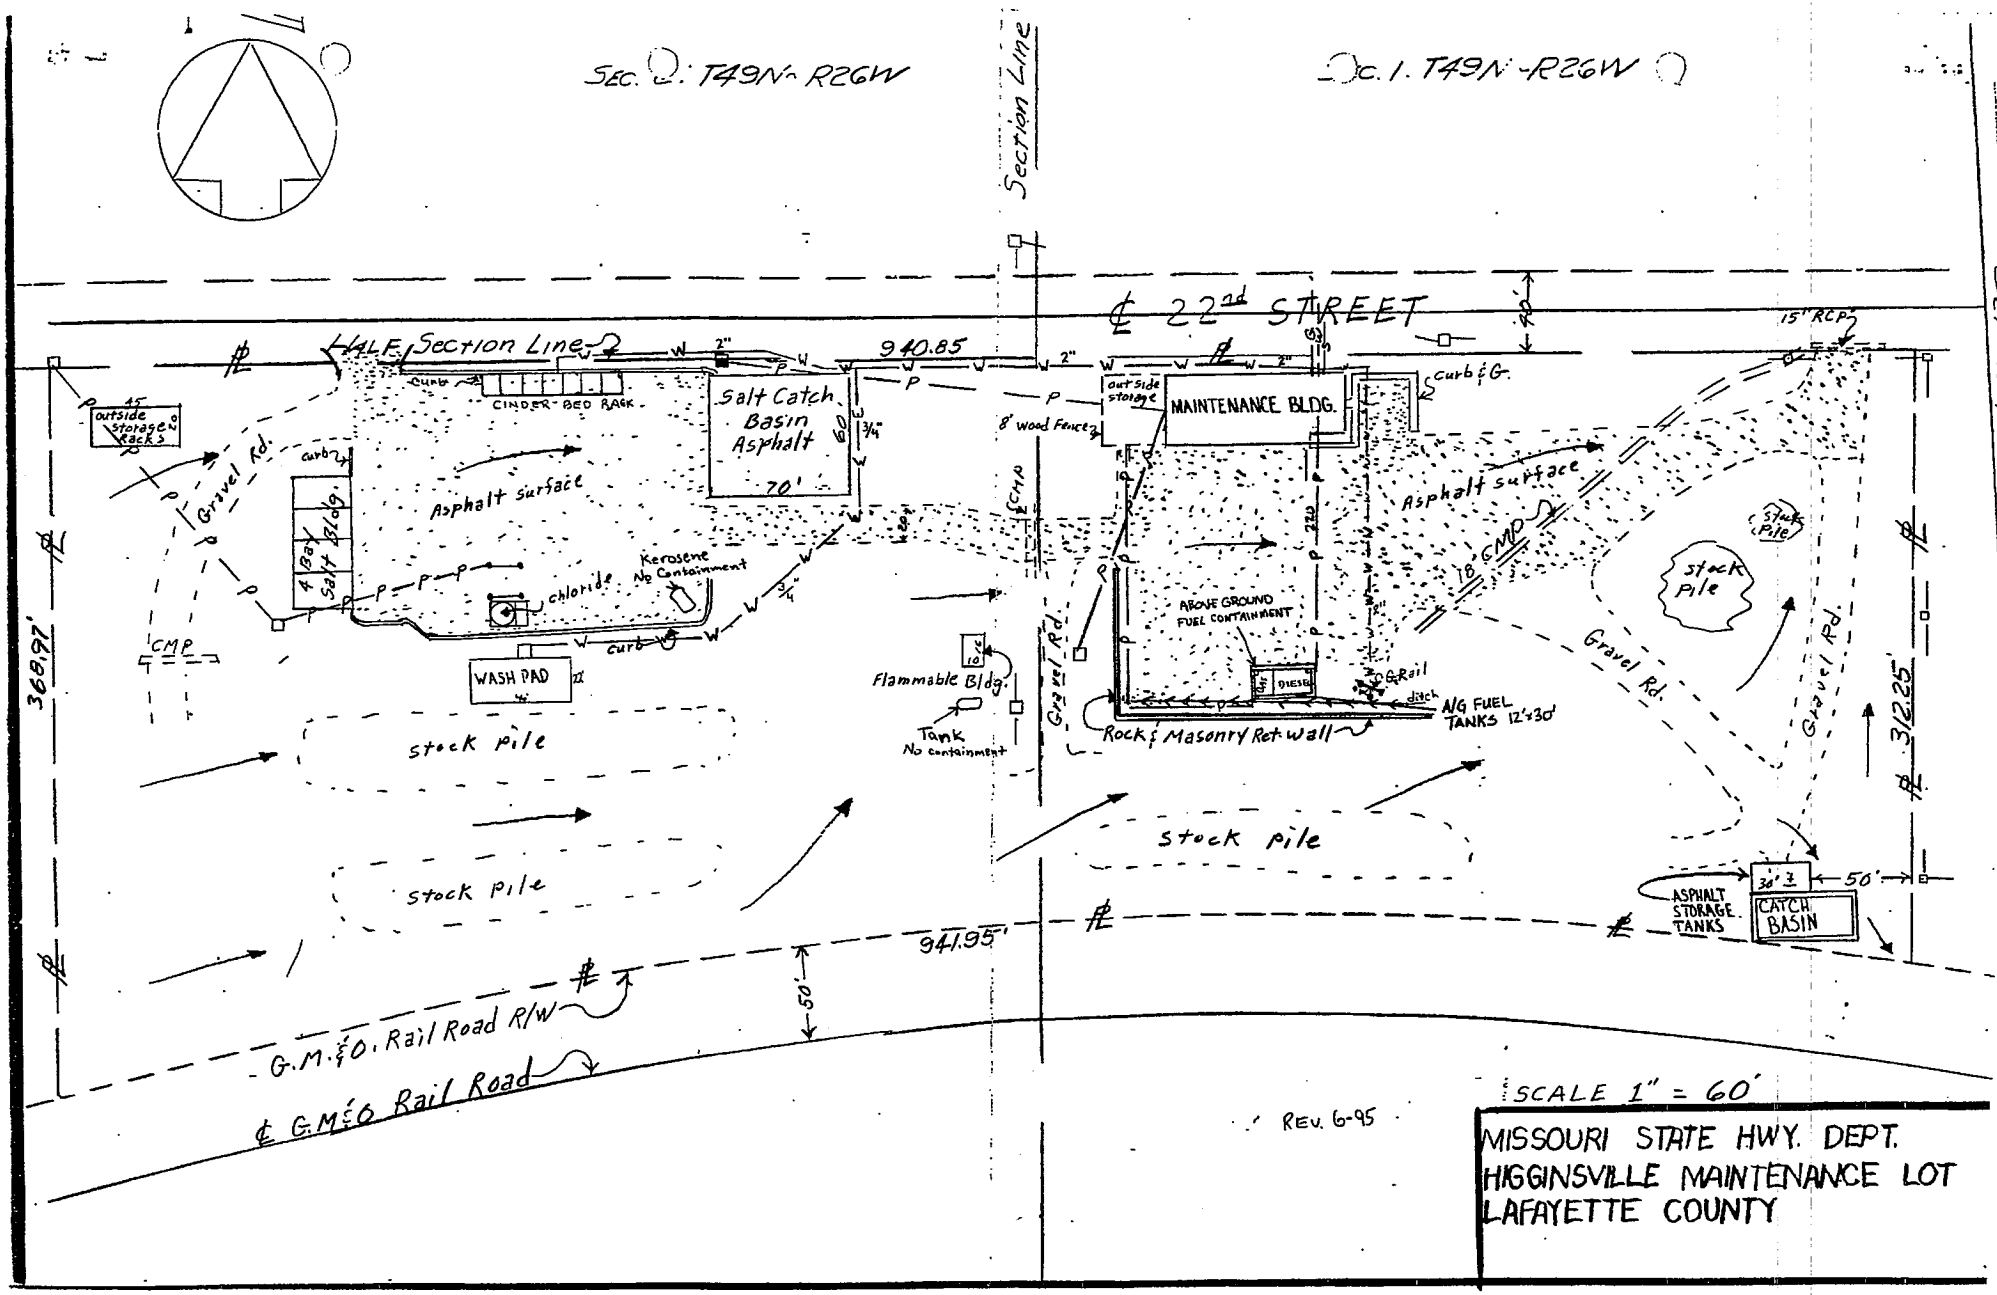

SEC. 2: T49N-R26W
Section Line
Sec. 1. T49N-R26W
℄ 22nd STREET
HALF Section Line
940.85
15" RCP
outside storage Racks
CINDER BED RACK
Salt Catch Basin Asphalt
70'
60'
3/4"
8' wood Fence
outside storage
MAINTENANCE BLDG.
curb & G.
Gravel Rd.
4 Bay Salt Bldg.
Asphalt surface
chloride
Kerosene No Containment
CMP
WASH PAD
Flammable Bldg.
Tank No containment
ABOVE GROUND FUEL CONTAINMENT
DIESEL
G Rail
ditch
A/G FUEL TANKS 12'x30'
Rock & Masonry Ret. wall
18" CMP
stock pile
368.97'
312.25'
941.95'
50'
ASPHALT STORAGE TANKS
CATCH BASIN
G.M.&O. Rail Road R/W
℄ G.M.&O. Rail Road
REV. 6-95
SCALE 1" = 60'
MISSOURI STATE HWY. DEPT.
HIGGINSVILLE MAINTENANCE LOT
LAFAYETTE COUNTY