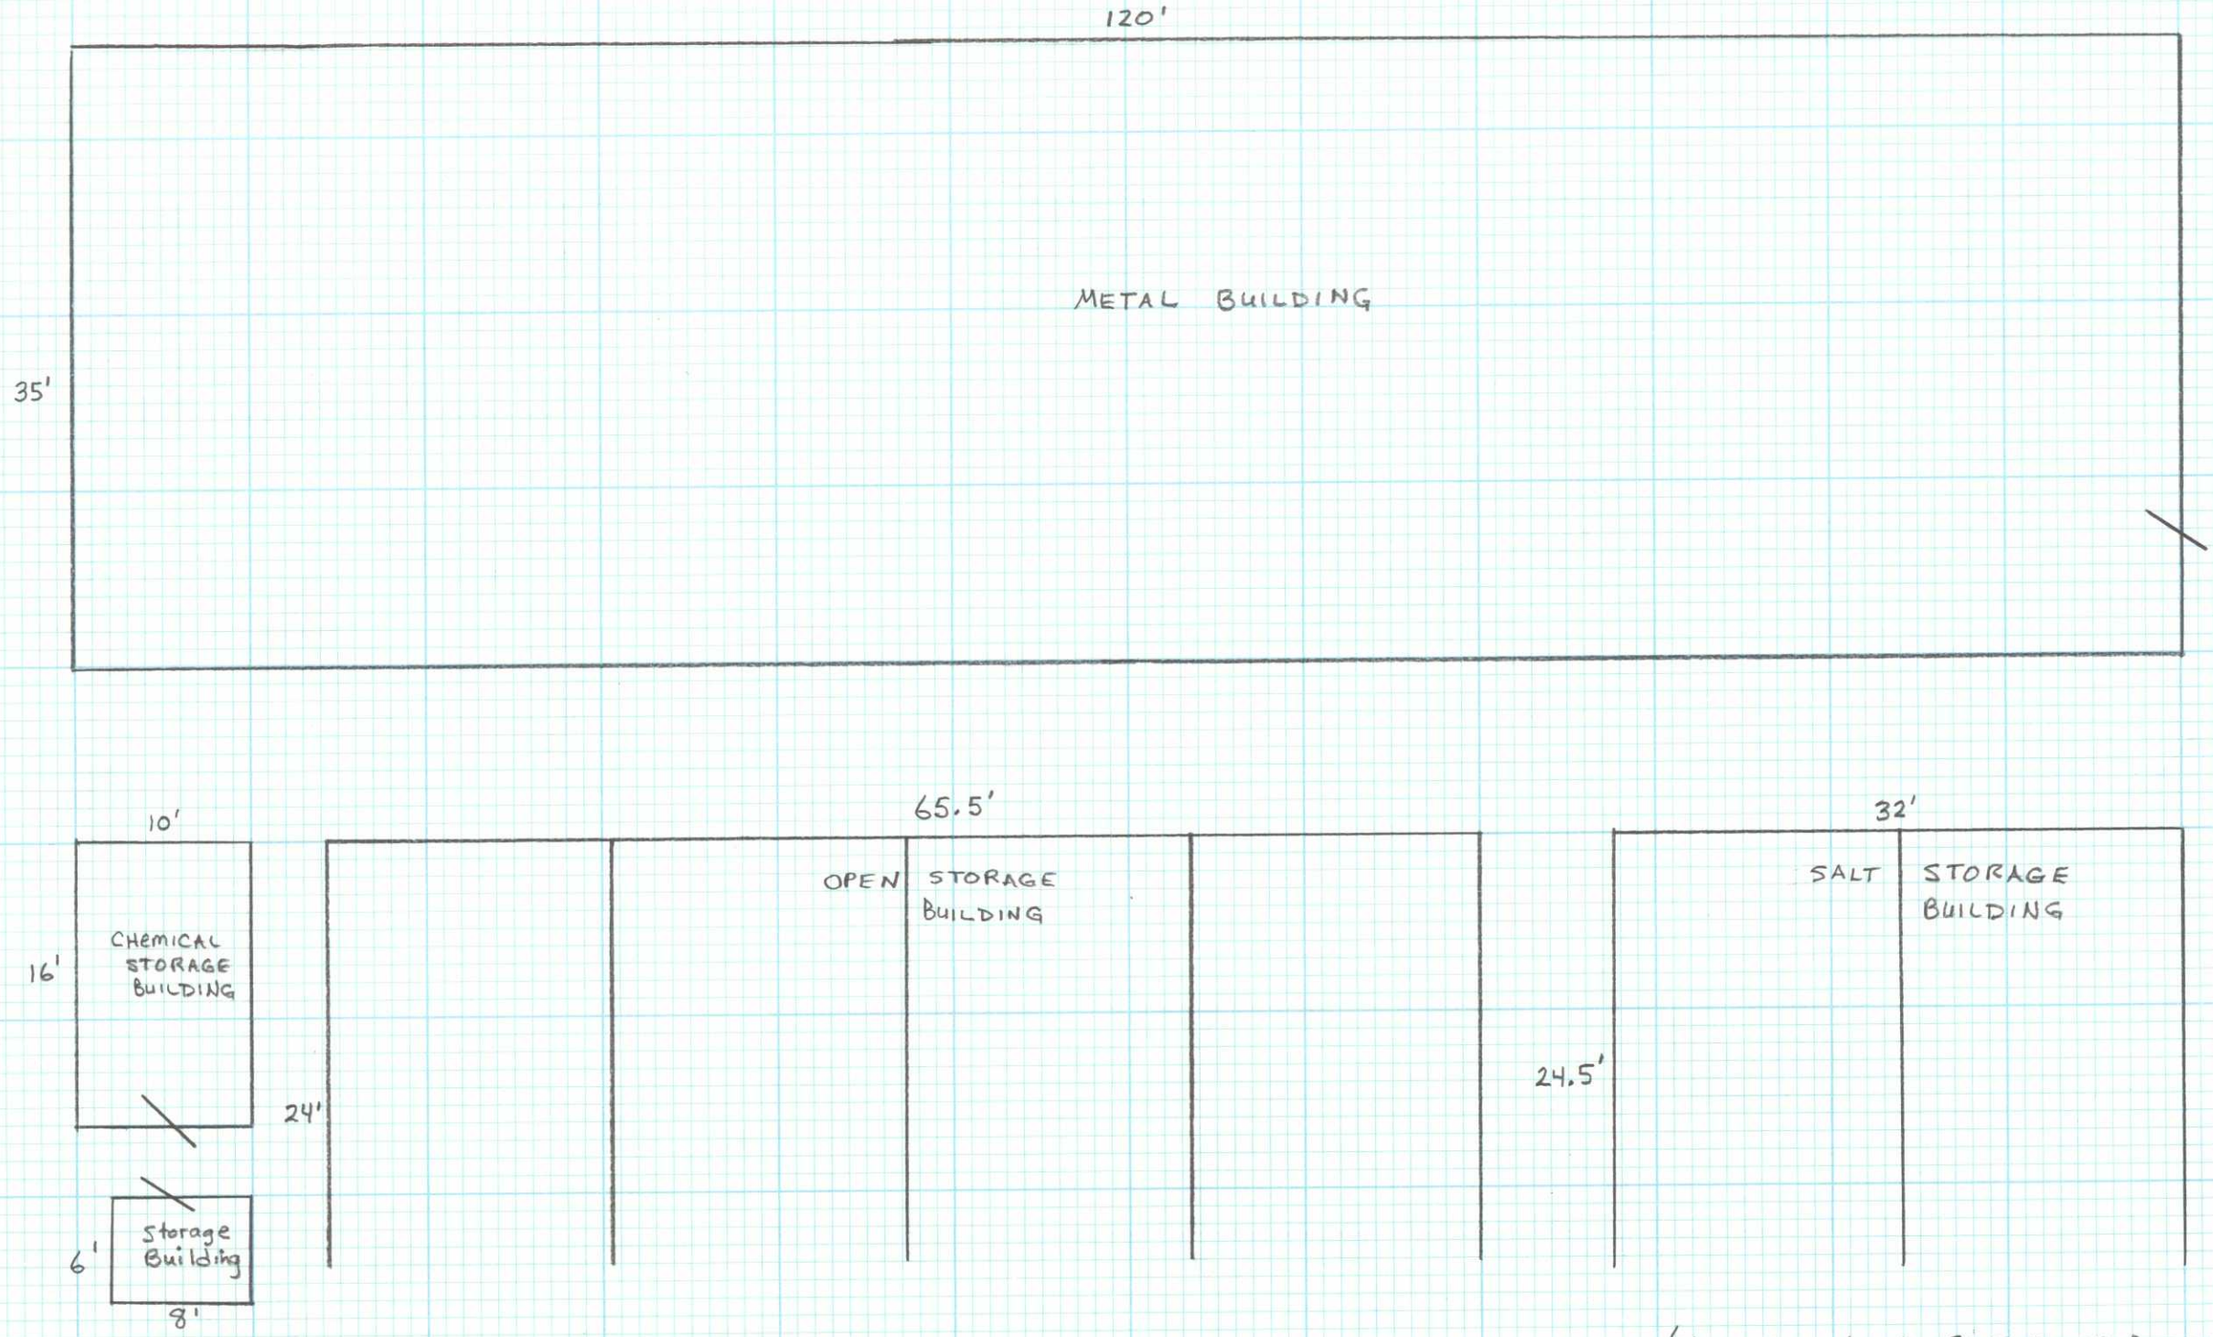

(NO SKETCH OF SALT DOME BUILDING)

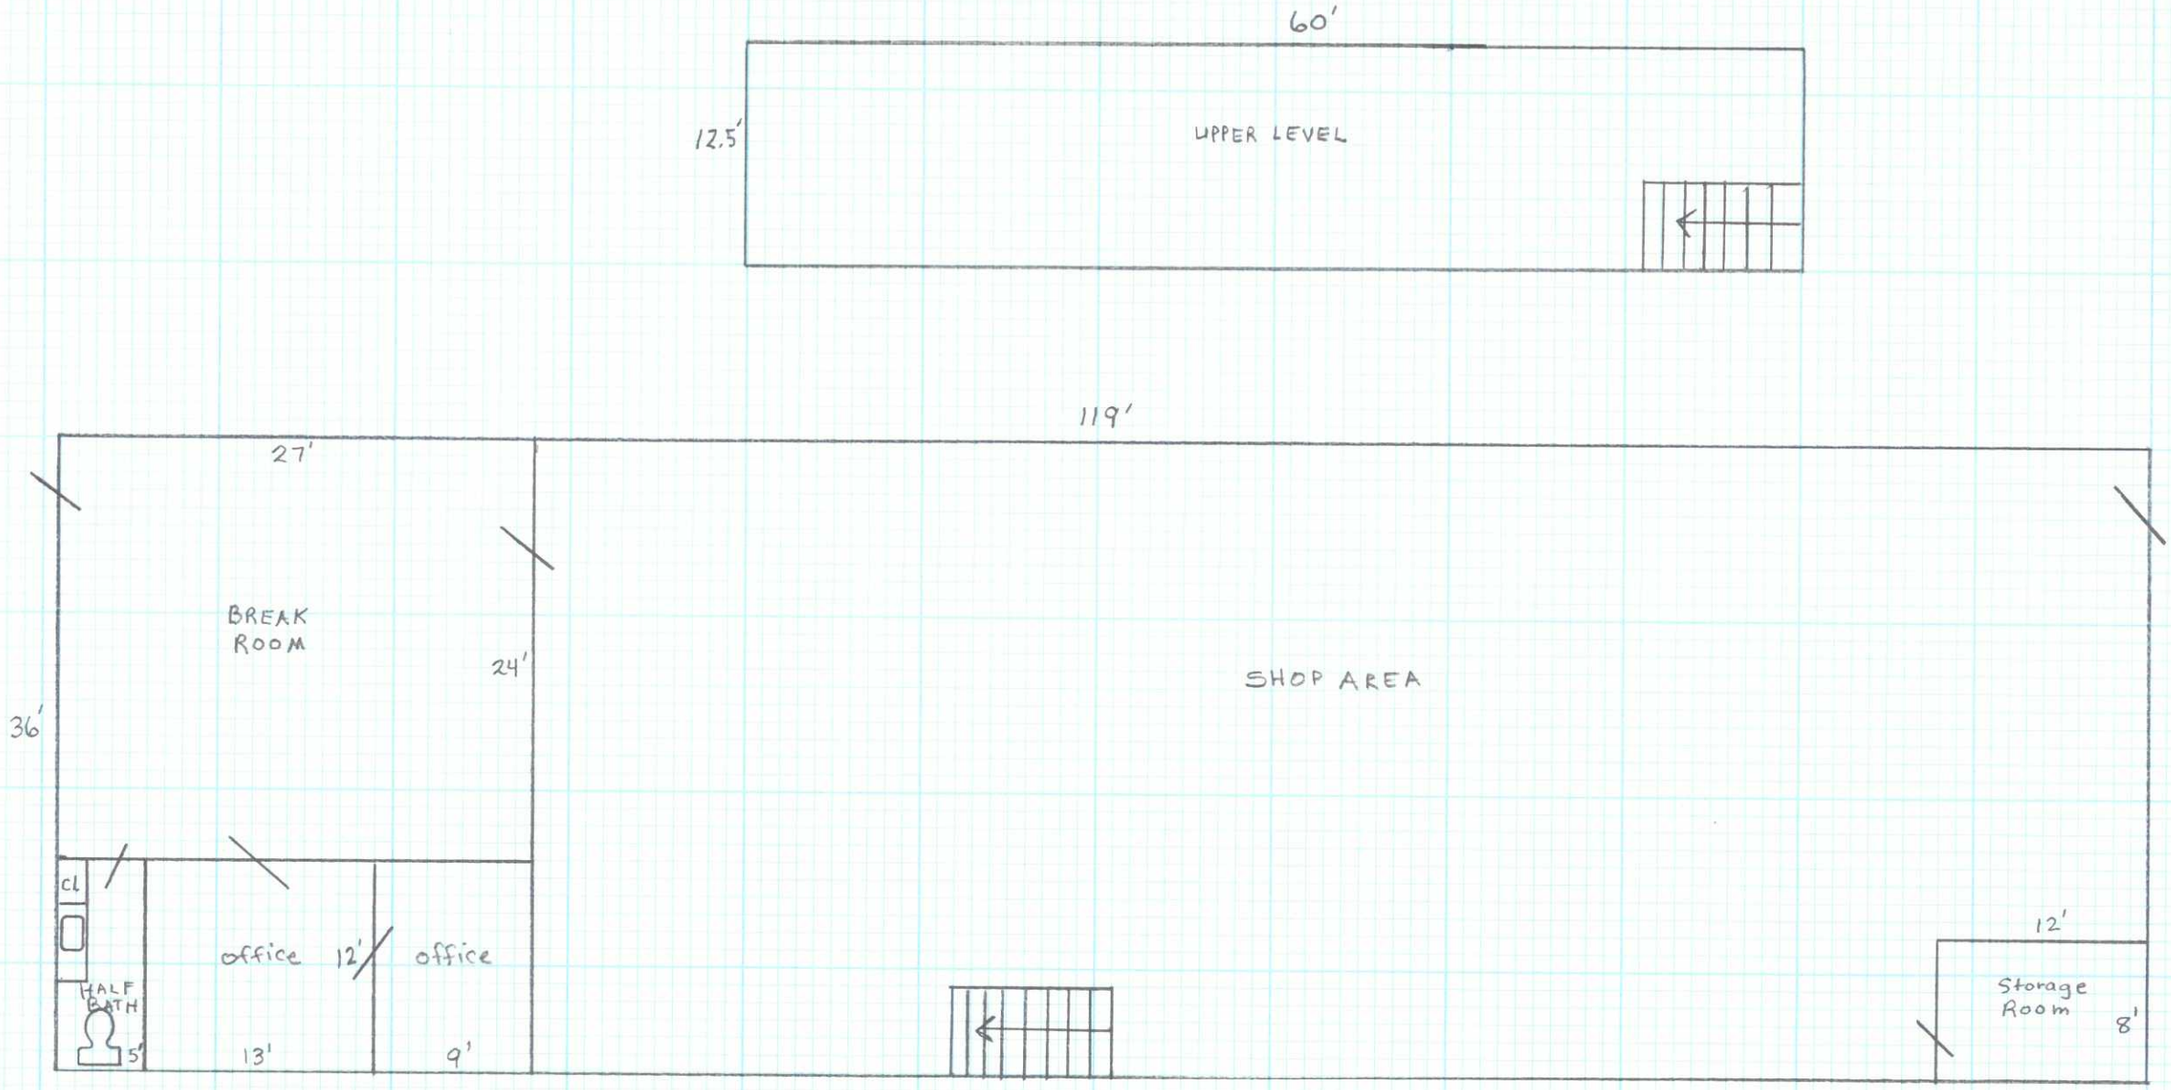

MAINTENANCE BUILDING

NORTH