ROUTE	STATE	DISTRICT	SHEET NO.
13	MO	8	42

JOB NO. J8P0592

PROJECT NO.

COUNTY POLK

DATE 10-2-2000

STATE OF MISSOURI
LINDA ROLE BOKEN
NUMBER E-23672
REGISTERED PROFESSIONAL ENGINEER

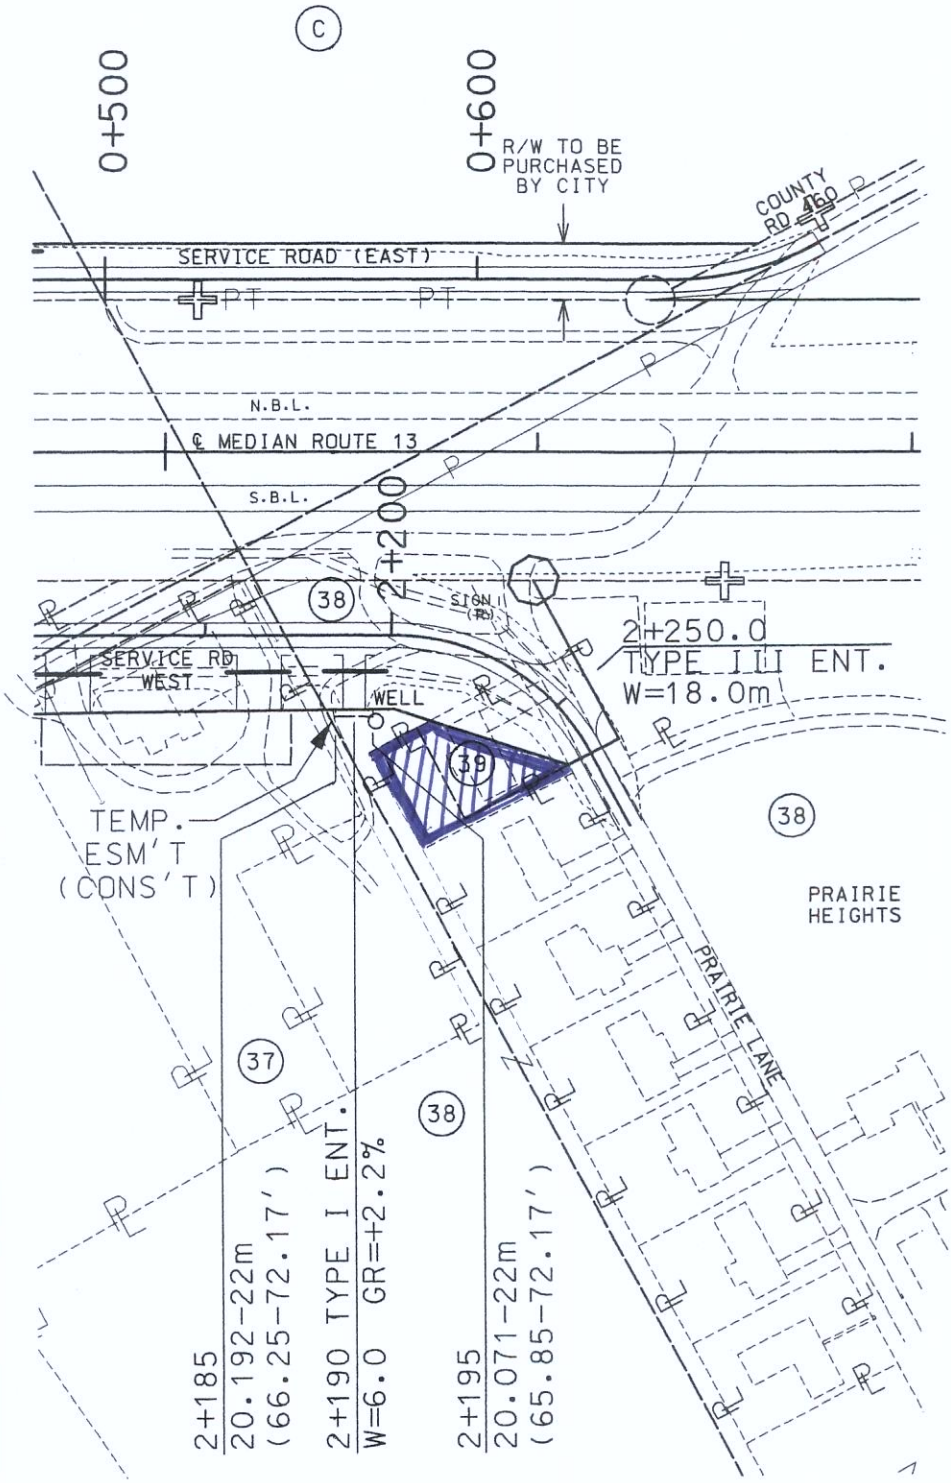

50 END ASPH SHLD
IKE LANE LT & RT)
GIN EARTH SHLD

+779.892 SK 36°10'RA
450mm RCP LT & RT
DA= 3.64 ha (9 AC)
ROCK LINING - MEDIAN & LT
1+957.185
36°10'RA
mm RCP
64ha (9 AC)
ING LT

50 30 10 0 25 50 75 100
SCALE IN METERS

DETAILS OF SERVICE ROADS
S/O ROUTE T

SPECIAL SHEET

REV.

t:\de-proj\084\j8p0592\ss\042_T_Serv_Rd_m1000_8p592.dgn 14:01:34 29 SEP 2000