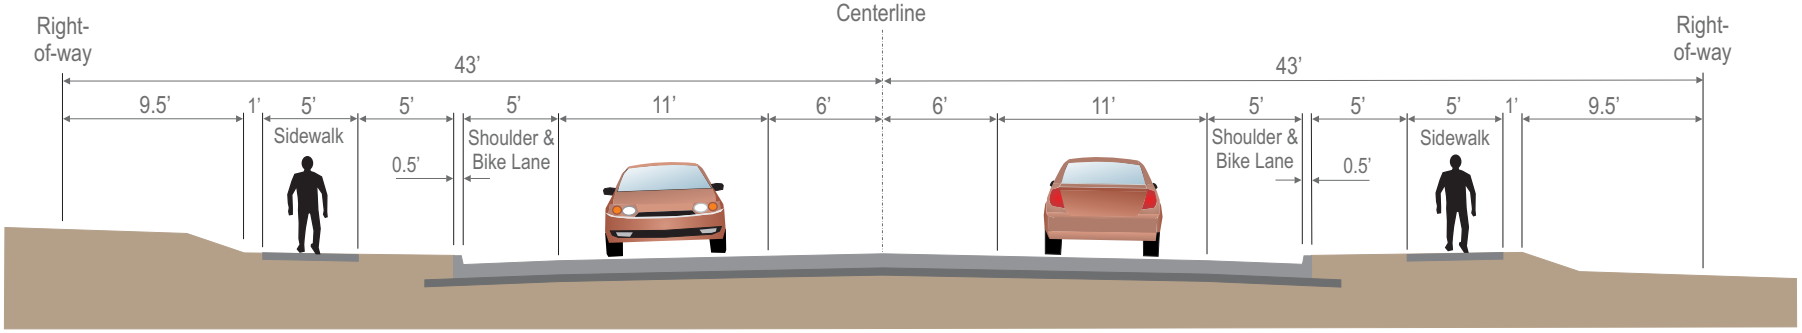Proposed Typical Section - Clayton Road