KEYED NOTES

41 DORIS ADELE EAGAN
42 SUMMER HOLDINGS LLC
43 GARY T & MARY E FILLA
44 GARY W JONES
45 LOWELL J & DOLORES BAKER
47 JACK & ANGELA FELDWISCH TRUST
48 NANCY V BIRKMANN
49 MARK D MELTON & BRENDA S POTZ

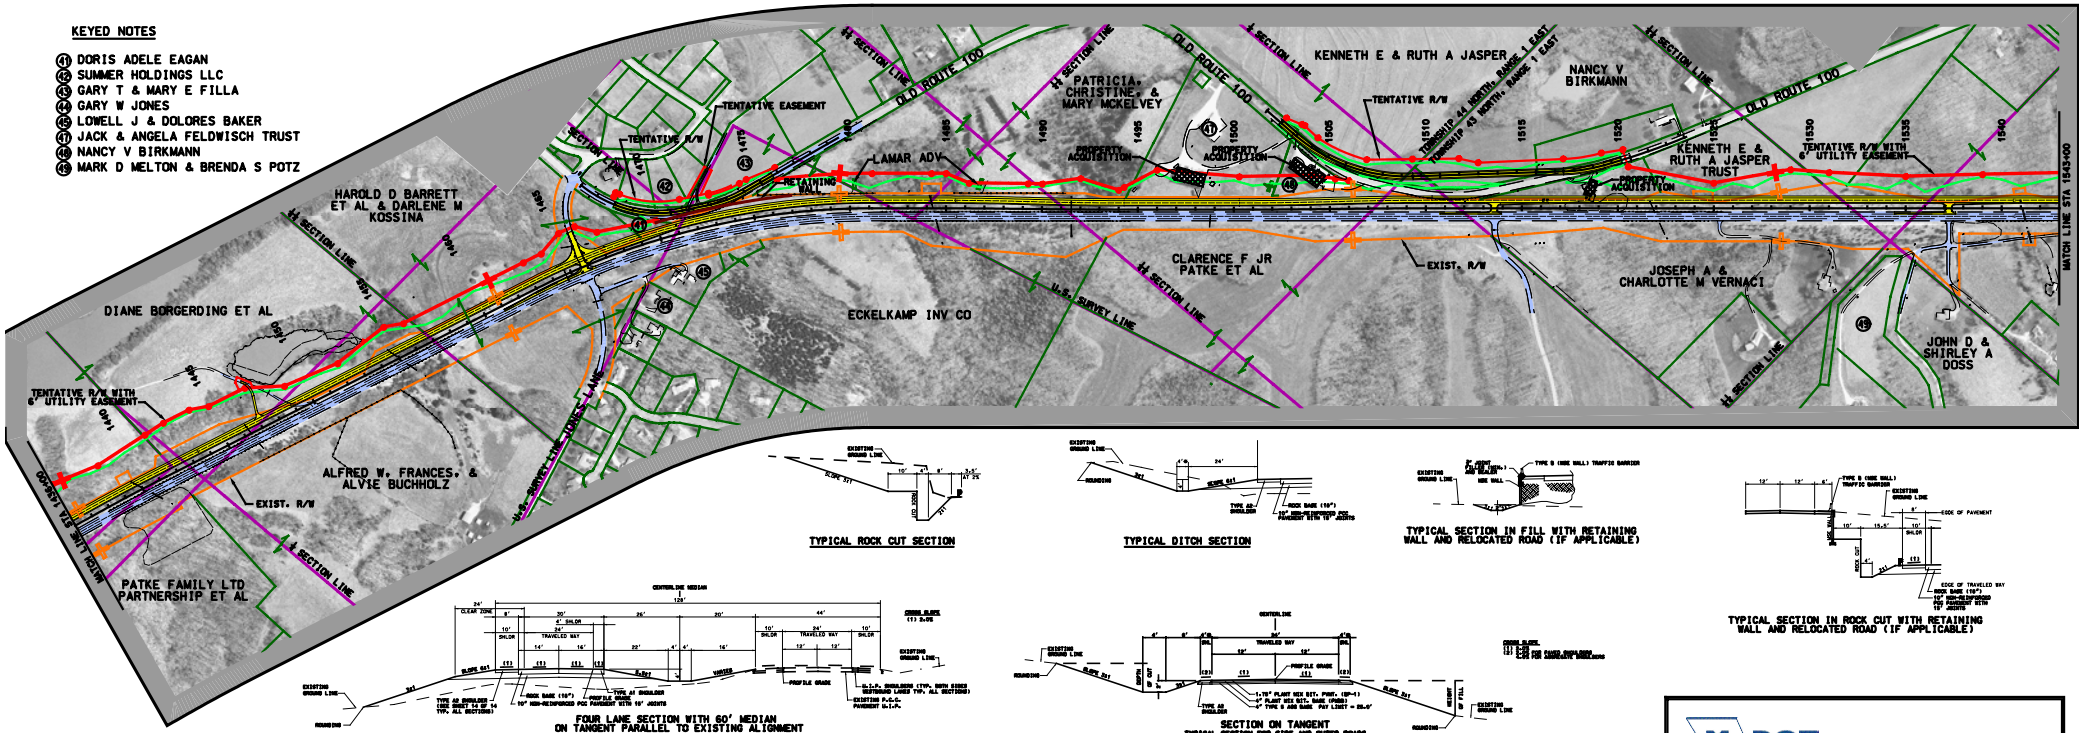

TYPICAL ROCK CUT SECTION

TYPICAL DITCH SECTION

TYPICAL SECTION IN FILL WITH RETAINING WALL AND RELOCATED ROAD (IF APPLICABLE)

TYPICAL SECTION IN ROCK CUT WITH RETAINING WALL AND RELOCATED ROAD (IF APPLICABLE)

FOUR LANE SECTION WITH 50' MEDIAN
ON TANGENT PARALLEL TO EXISTING ALIGNMENT
TYPICAL SECTION RTE. 100

SECTION ON TANGENT
TYPICAL SECTION FOR SIDE AND OUTER ROADS
APPLICABLE ROADWAYS INCLUDE:
ST. JOHNS ROAD
OLD ROUTE 100 RELOCATION
STA. 502+00.00 TO STA. 509+20.00

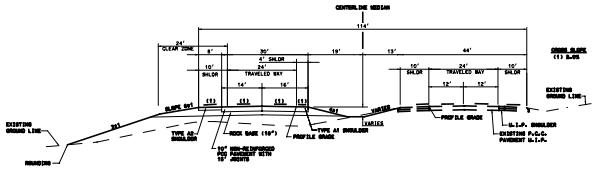

FOUR LANE SECTION WITH 46' MEDIAN
ON TANGENT PARALLEL TO EXISTING ALIGNMENT
TYPICAL SECTION RTE. 100

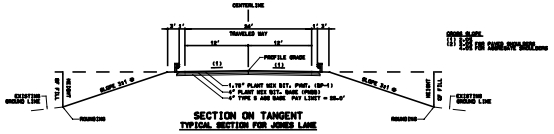

SECTION ON TANGENT
TYPICAL SECTION FOR JONES LANE

MoDOT

ROUTE 100 - FRANKLIN COUNTY

LEGEND

- EXISTING PAVEMENT
- PROPERTY LINES
- EXISTING RIGHT OF WAY
- PROPOSED PAVEMENT
- TENTATIVE RIGHT OF WAY
- TENTATIVE EASEMENT
- SLOPE LIMITS

HNTB