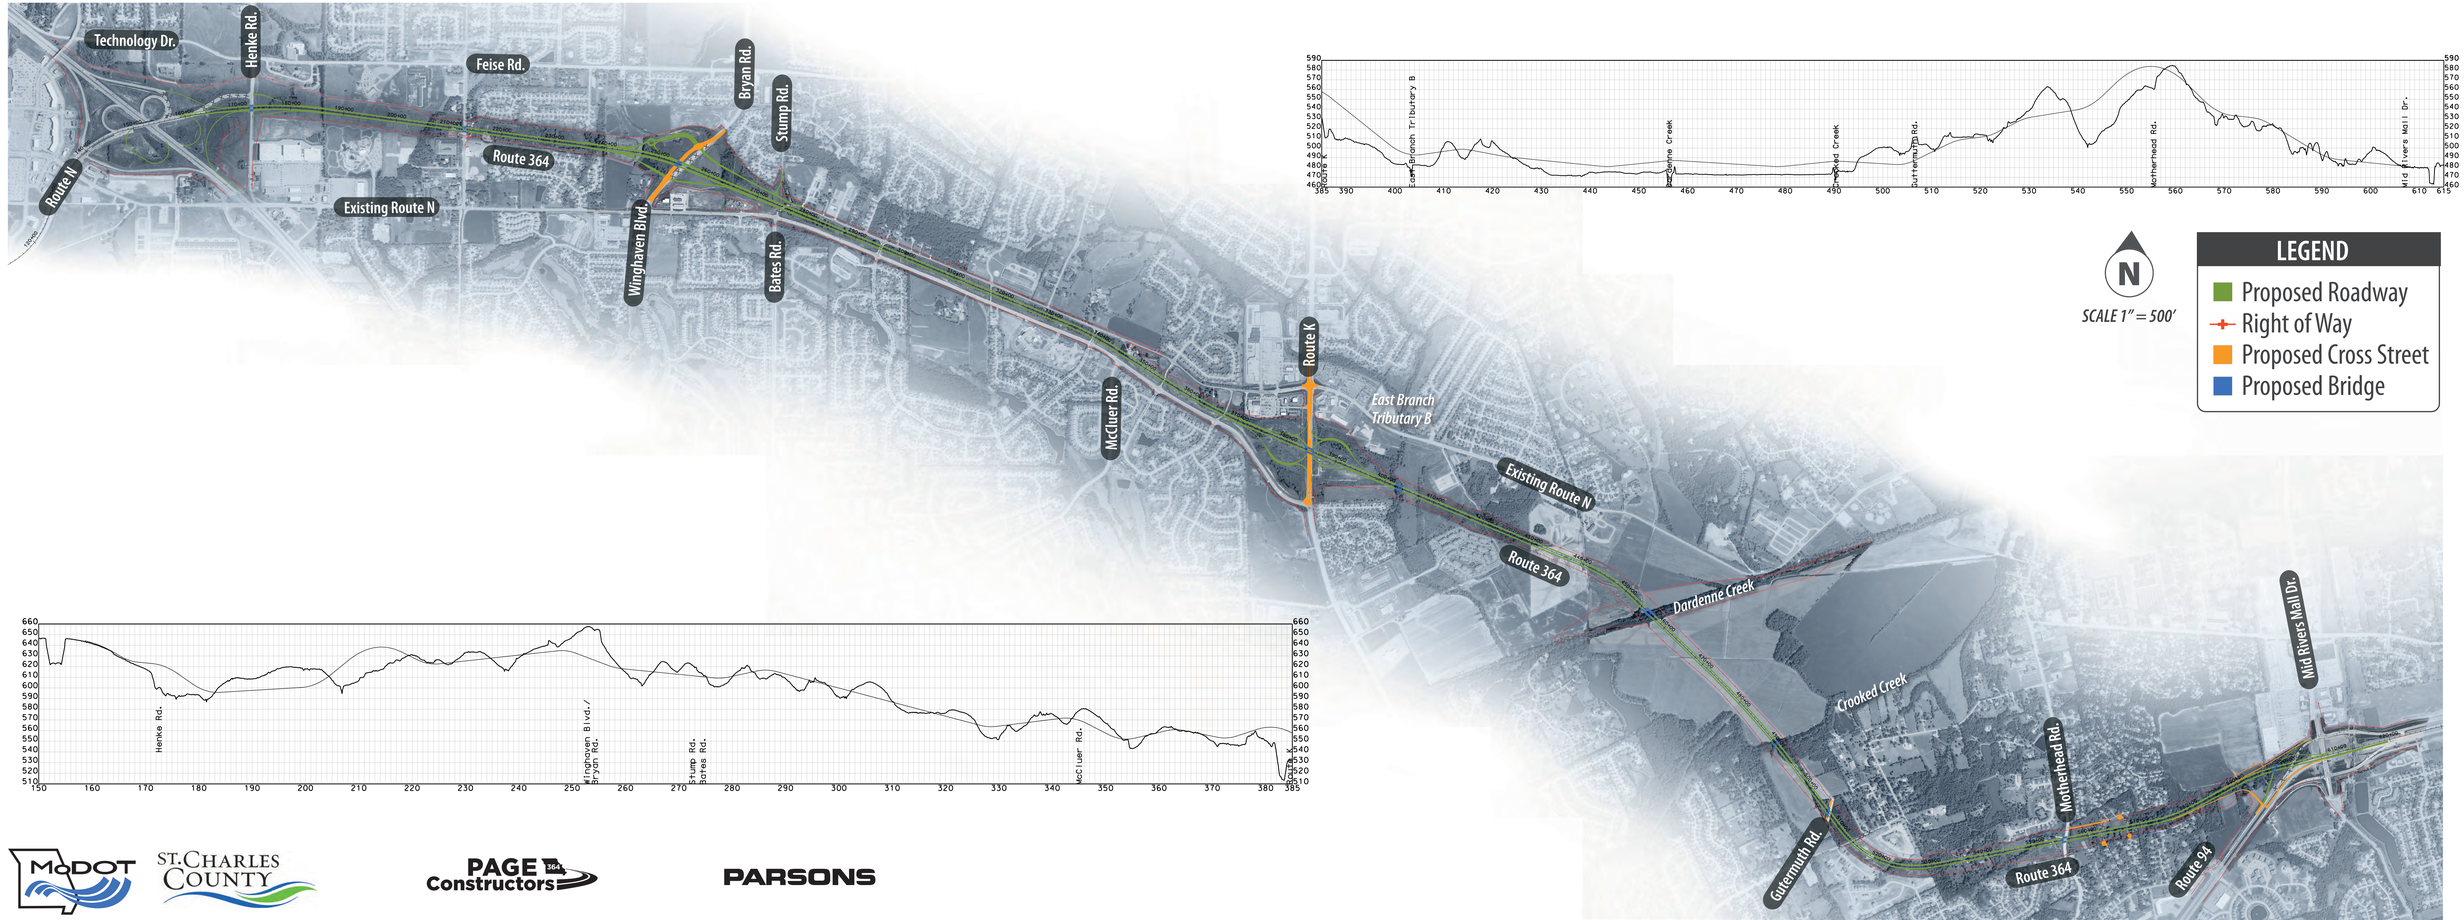

N

SCALE 1" = 500'

LEGEND

- Proposed Roadway
- Right of Way
- Proposed Cross Street
- Proposed Bridge

MoDOT ST. CHARLES COUNTY PAGE Constructors PARSONS