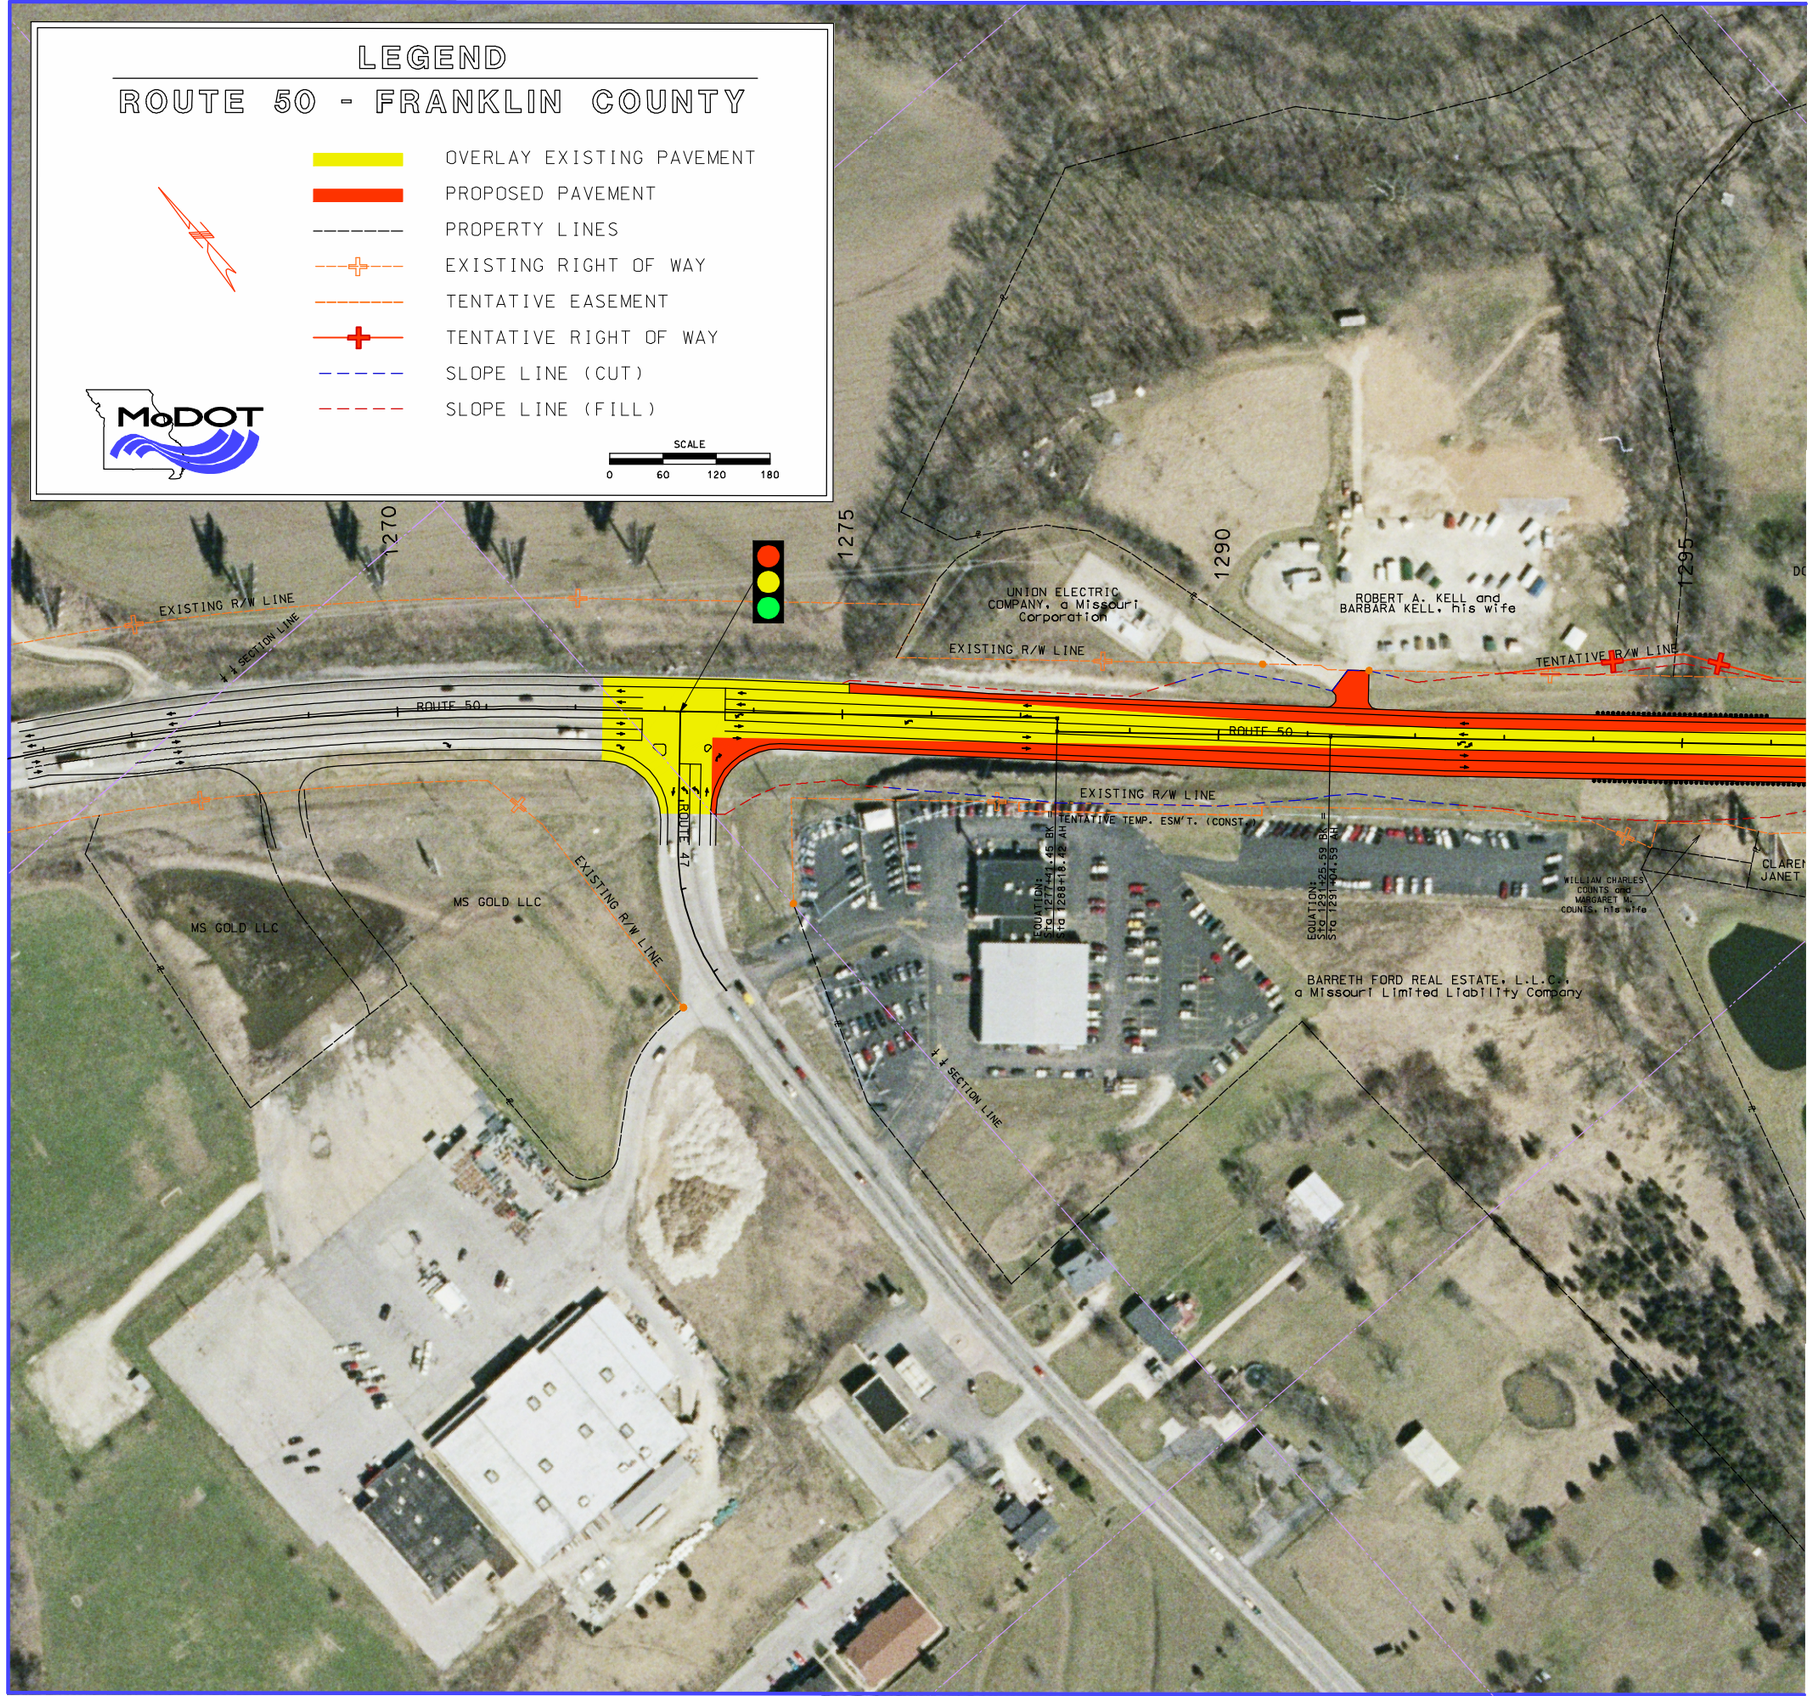
LEGEND
ROUTE 50 - FRANKLIN COUNTY
OVERLAY EXISTING PAVEMENT
PROPOSED PAVEMENT
PROPERTY LINES
EXISTING RIGHT OF WAY
TENTATIVE EASEMENT
TENTATIVE RIGHT OF WAY
SLOPE LINE (CUT)
SLOPE LINE (FILL)
MoDOT
SCALE
0 60 120 180
1270
1275
1290
1295
EXISTING R/W LINE
SECTION LINE
ROUTE 50
ROUTE 47
UNION ELECTRIC COMPANY, a Missouri Corporation
ROBERT A. KELL and BARBARA KELL, his wife
TENTATIVE R/W LINE
EXISTING R/W LINE
TENTATIVE TEMP. ESM'T. (CONST.)
EQUATION:
Sta 1277+41.46 BK =
Sta 1268+16.12 AH
EQUATION:
Sta 1291+25.59 BK =
Sta 1291+04.59 AH
WILLIAM CHARLES COUNTS and MARGARET M. COUNTS, his wife
BARRETH FORD REAL ESTATE, L.L.C., a Missouri Limited Liability Company
MS GOLD LLC
MS GOLD LLC
EXISTING R/W LINE
SECTION LINE