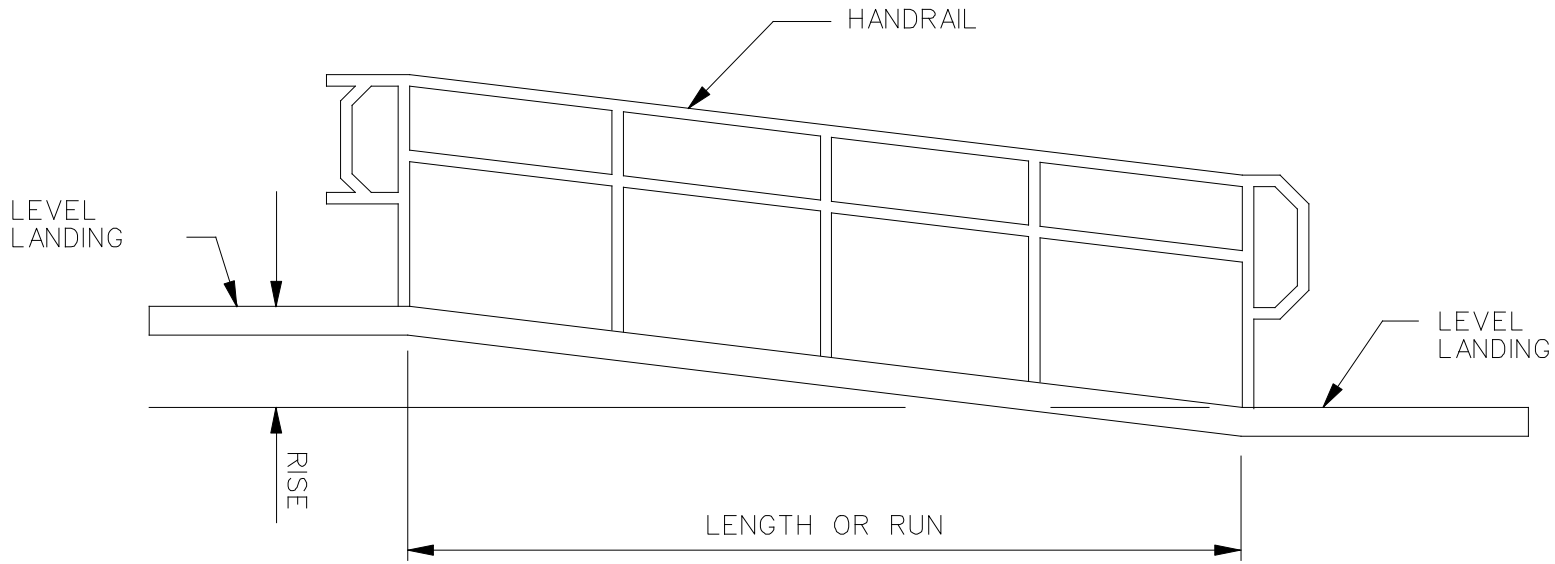

THE MAXIMUM RISE FOR ANY RAMP SHALL BE 760 MILLIMETERS (30").

SLOPE	MAXIMUM RISE	MAXIMUM RUN
percentage/ratio	mm/in	meters/feet
5.0% TO 6.0% / 1:12 TO < 1:16	760/30	12/40
6.0% TO 8.0% / 1:12 TO < 1:16	760/30	9/30

Sidewalk

Figure 4-07.5