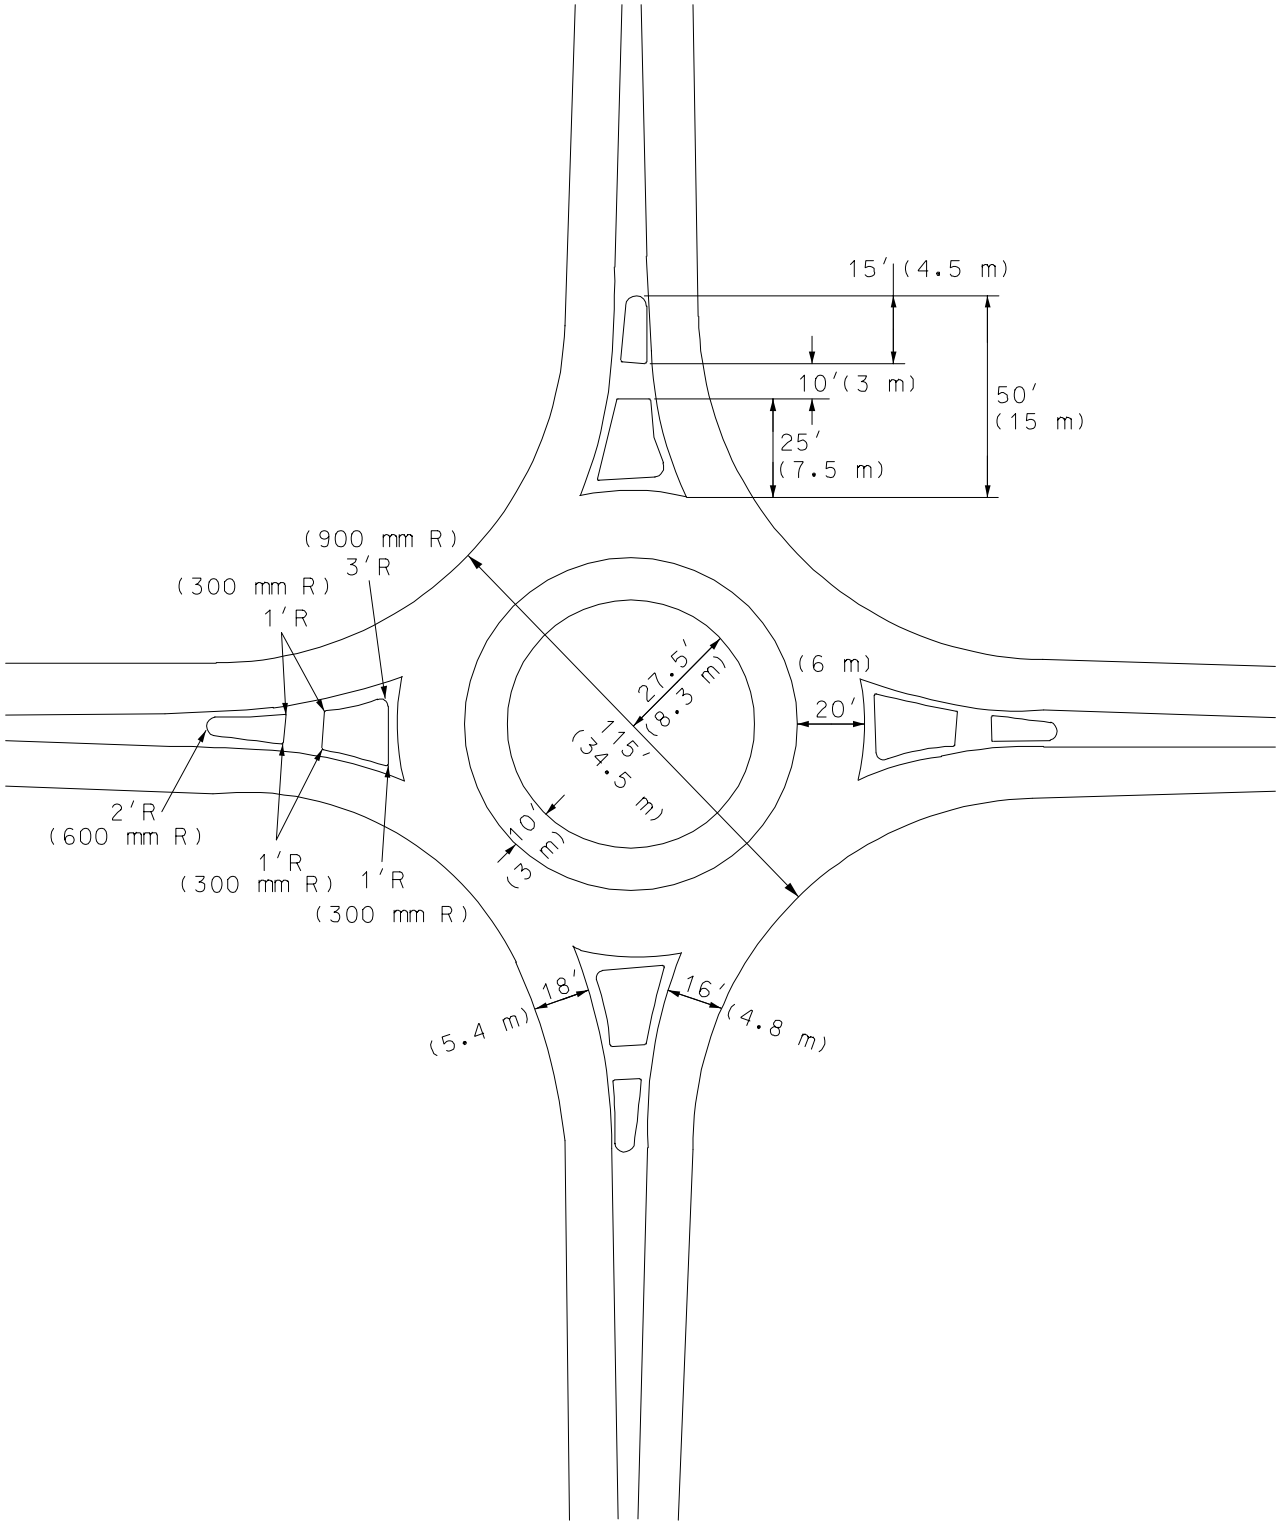

Typical Roundabout Dimensions
(to accommodate a WB-50 vehicle)

Figure 4-05.8