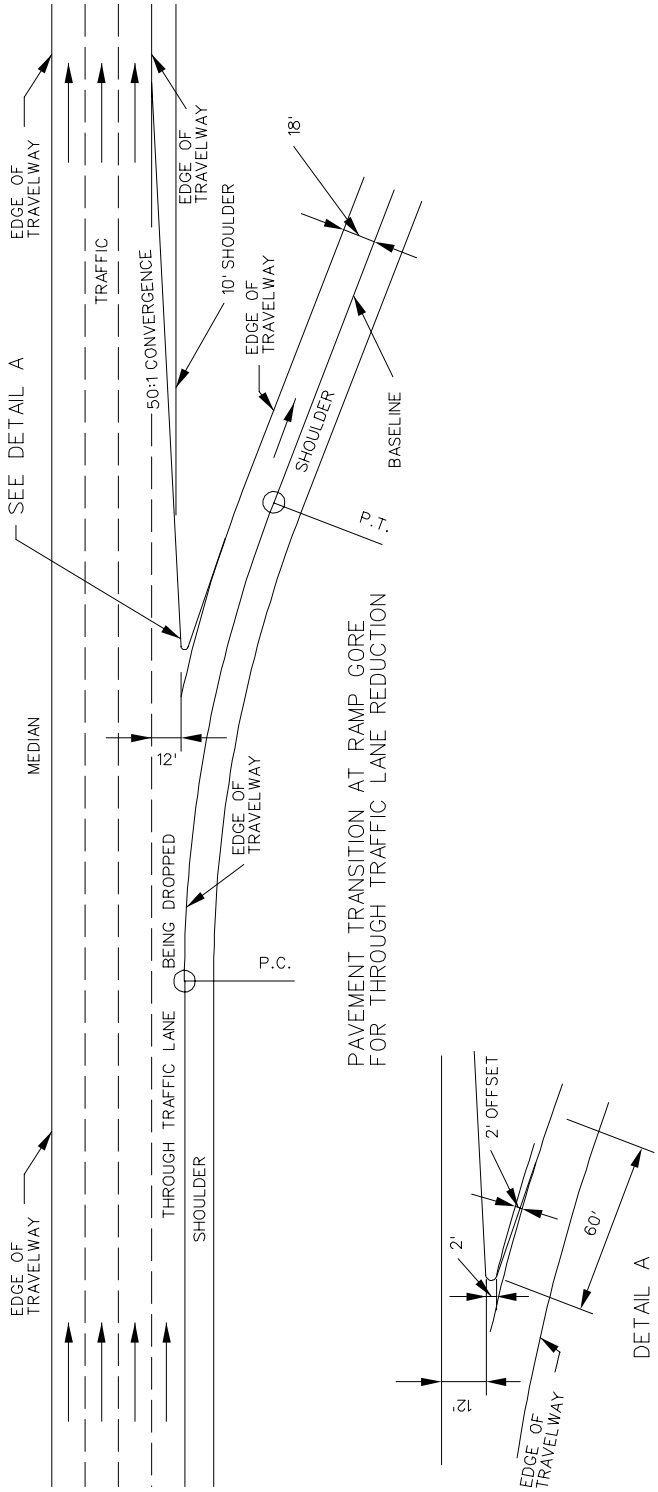


PAVEMENT TRANSITION AT RAMP GORE
FOR THROUGH TRAFFIC LANE REDUCTION

DETAIL A

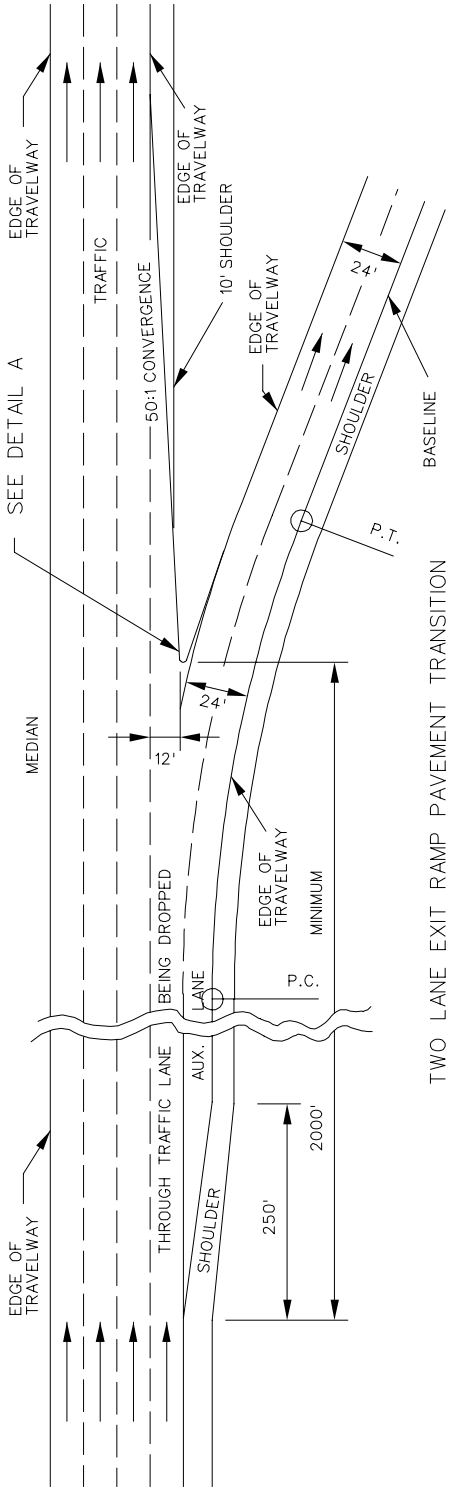


TWO LANE EXIT RAMP PAVEMENT TRANSITION

Lane Drops for One and Two Lan Ramps

Figure 4-06.8

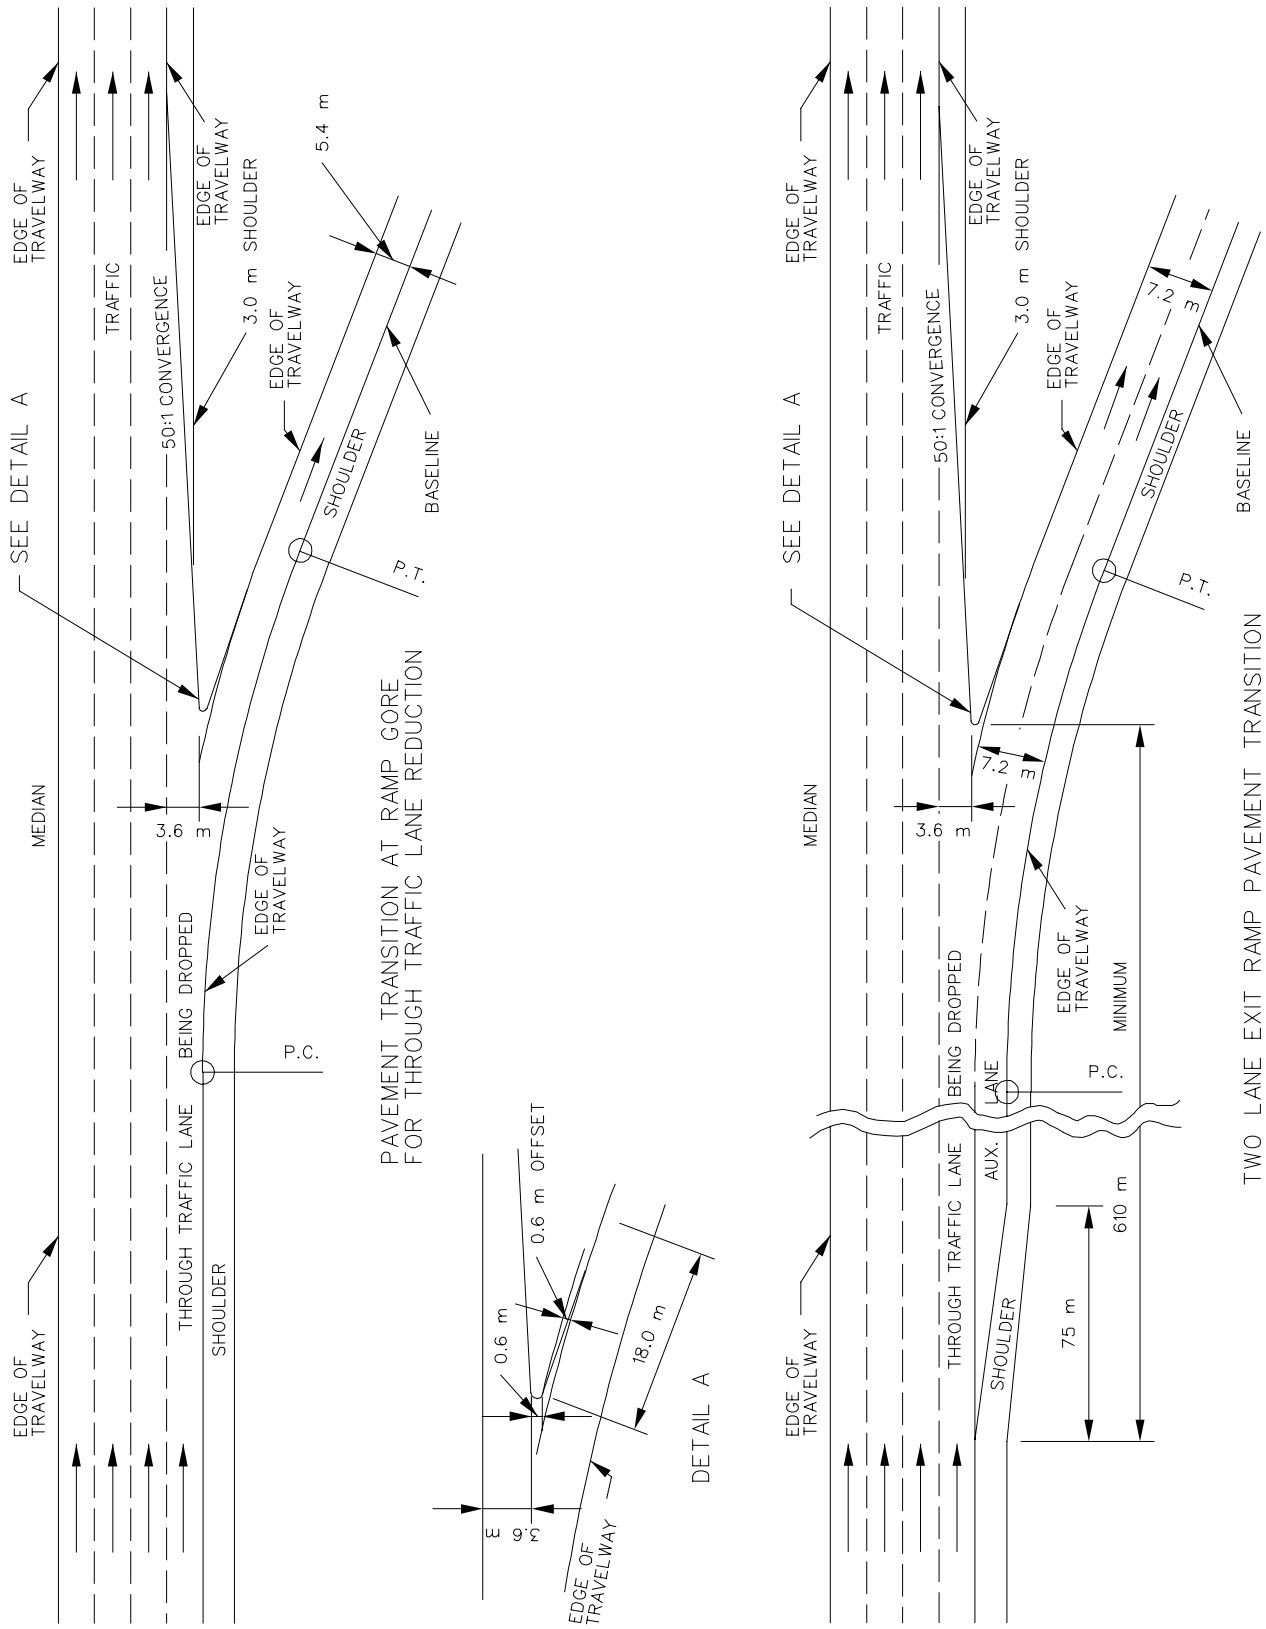


Lane Drops for One and Two Lane Ramps

Figure 4-06.8