Business 54 / 2nd St. Roundabout and Bridge Replacement over Stinson Creek

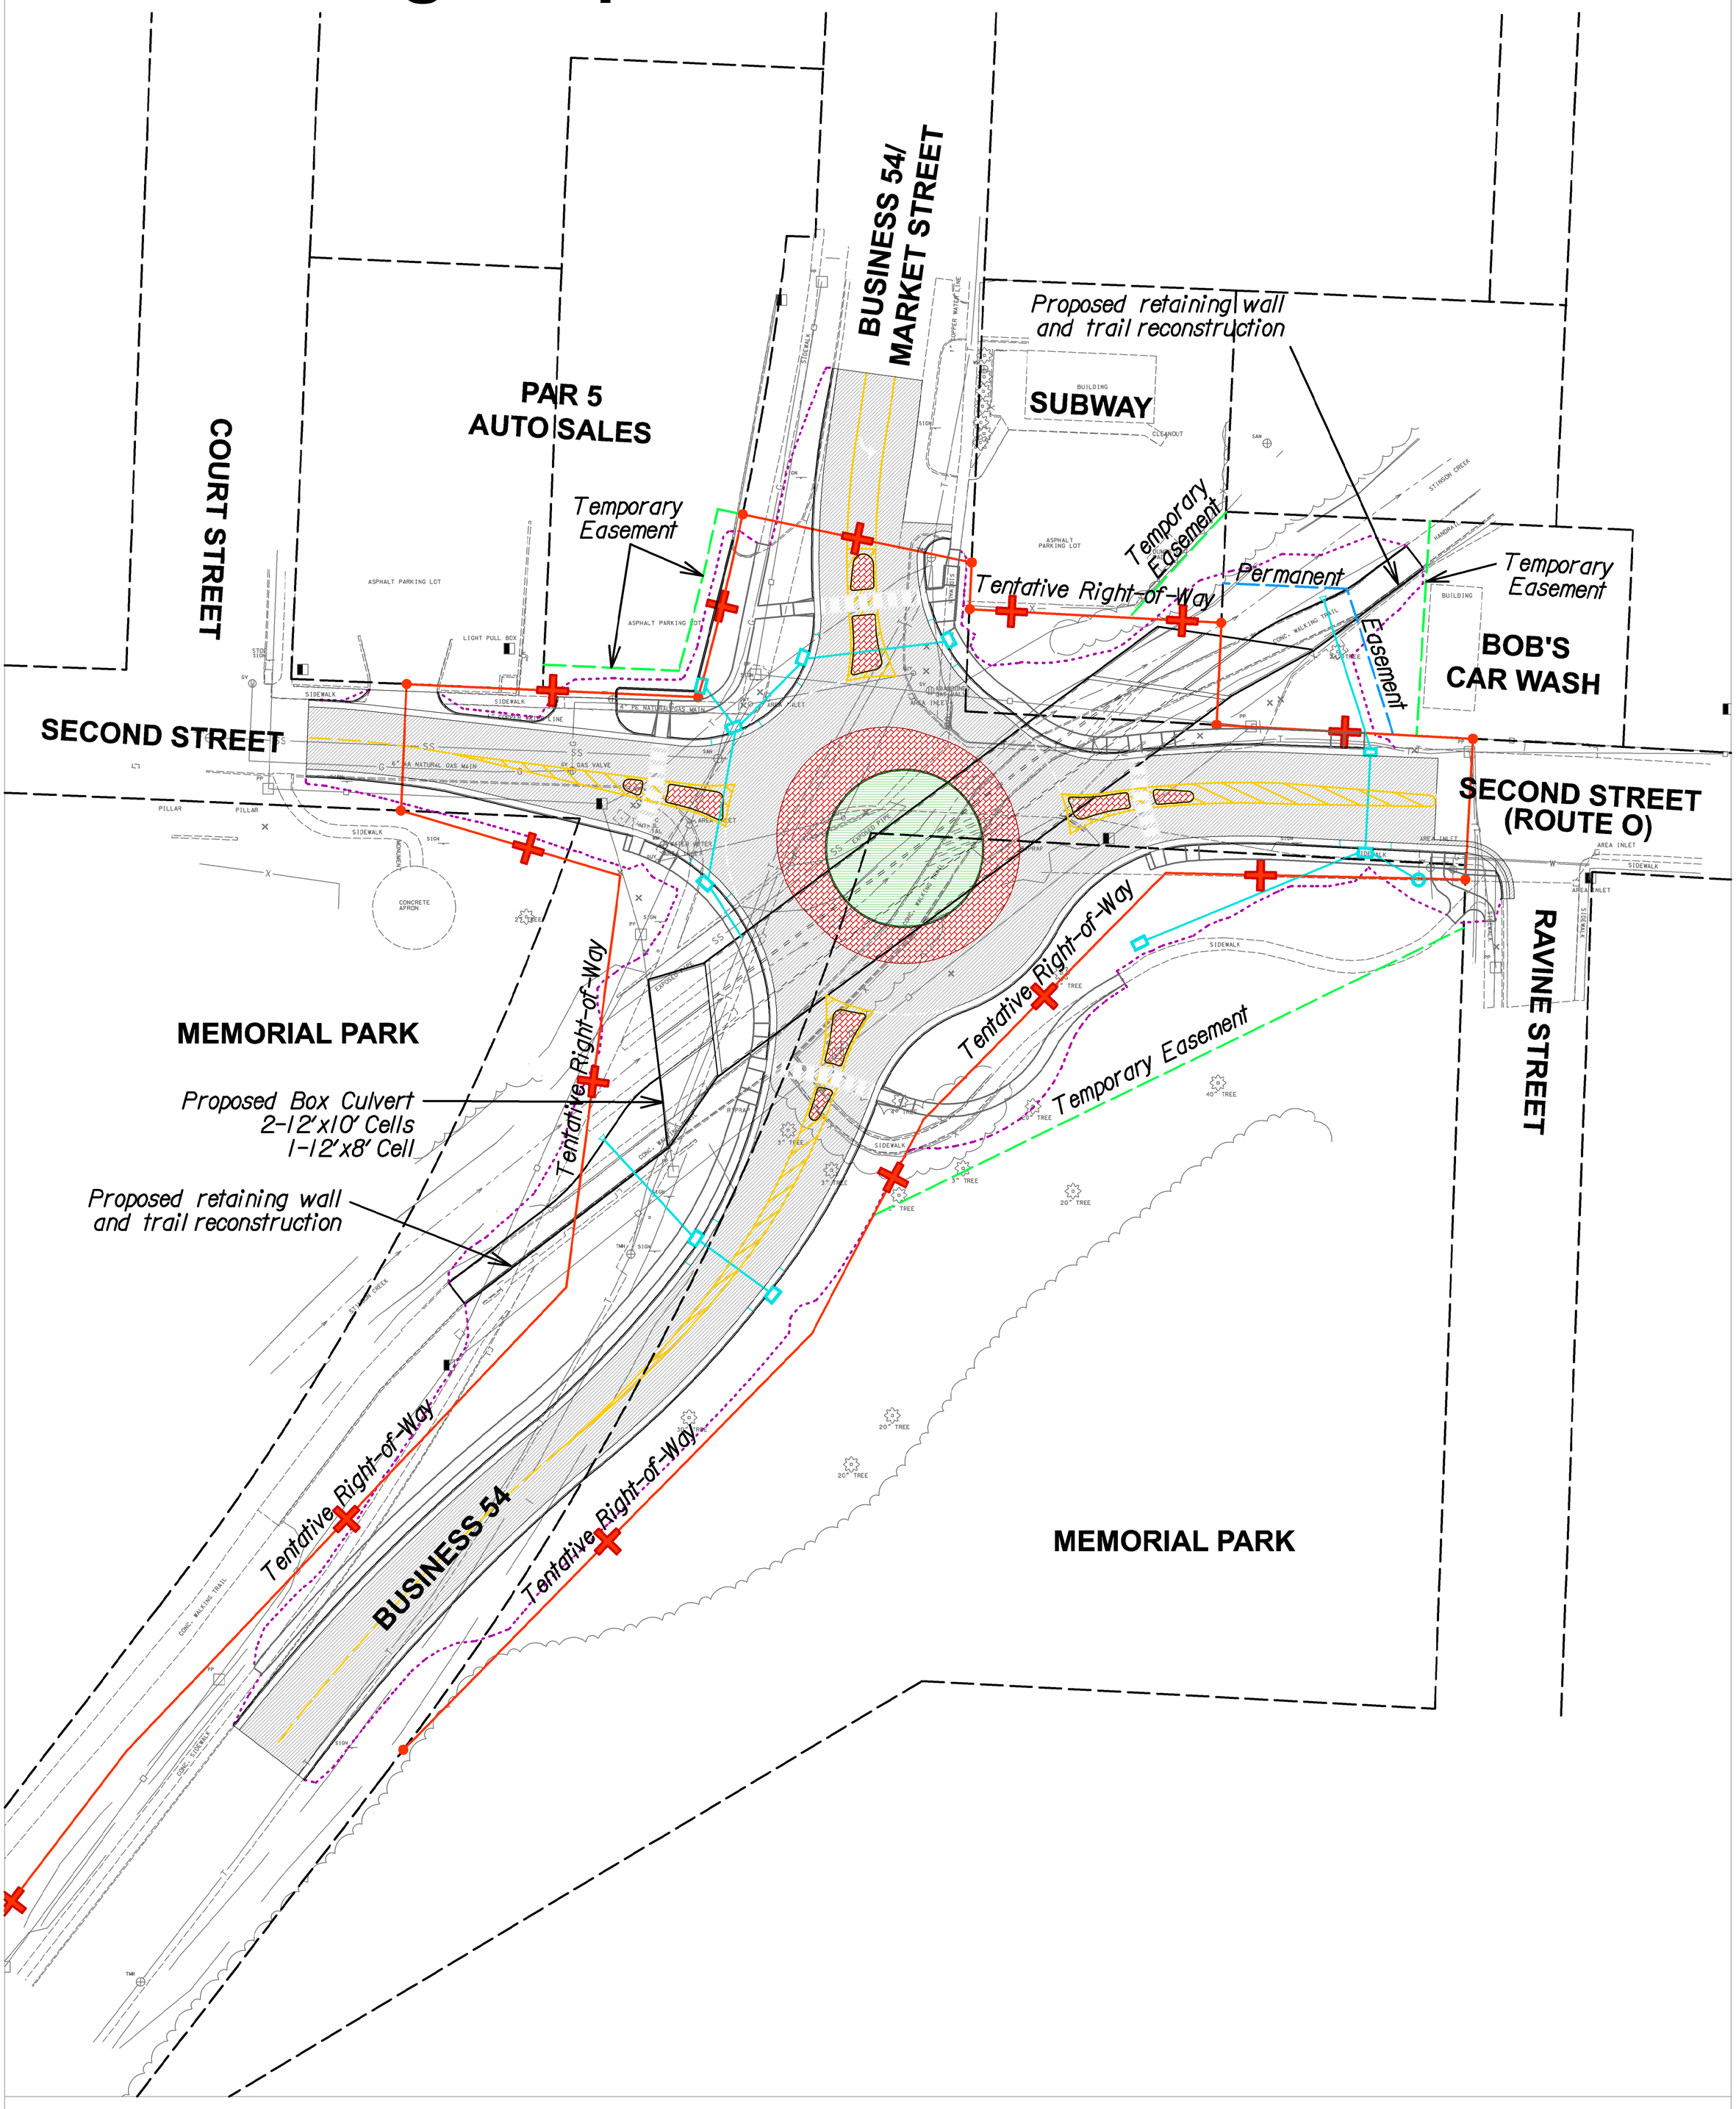

Construction Limits

Storm Sewer

Creek Flowline

Fence

Existing R.O.W/ Property Lines

Temporary Easement

Permanent Easement

Tentative Right-of-Way

MoDOT

BARTLETT & WEST

N

SCALE

0 30 60 90