US 63/HINTON RD./CALVERT HILL RD. INTERSECTION
INTERSECTION IMPROVEMENTS
J5P2233

LEGEND
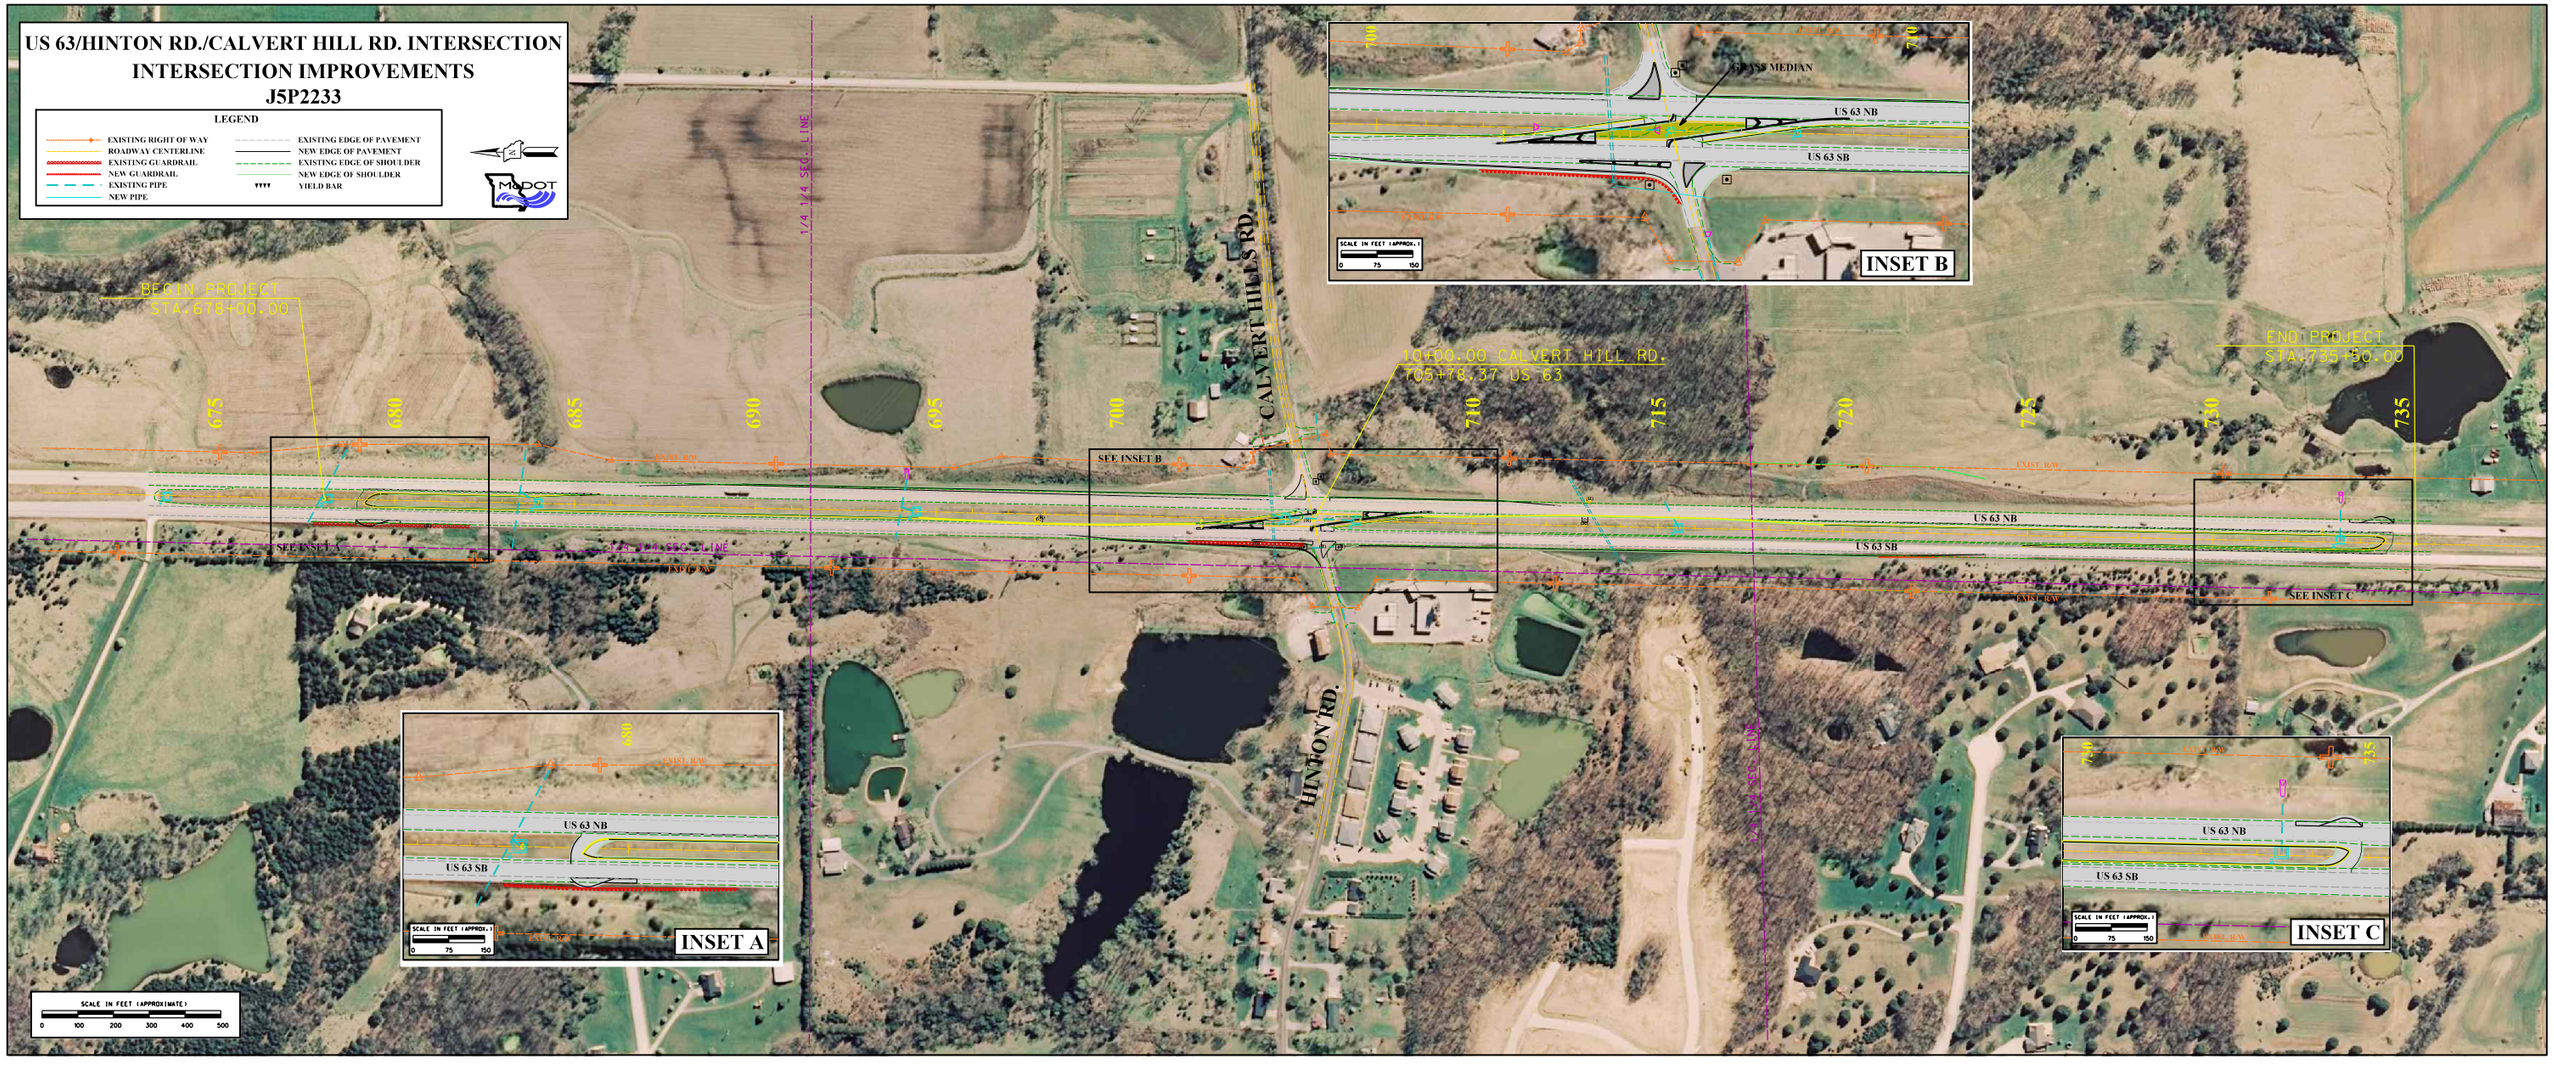
- EXISTING RIGHT OF WAY
- ROADWAY CENTERLINE
- EXISTING GUARDRAIL
- NEW GUARDRAIL
- EXISTING PIPE
- NEW PIPE
- EXISTING EDGE OF PAVEMENT
- NEW EDGE OF PAVEMENT
- EXISTING EDGE OF SHOULDER
- NEW EDGE OF SHOULDER
- YIELD BAR