MID RIVERS MALL DRIVE RECONSTRUCTION

"DIVERGING DIAMOND INTERCHANGE"

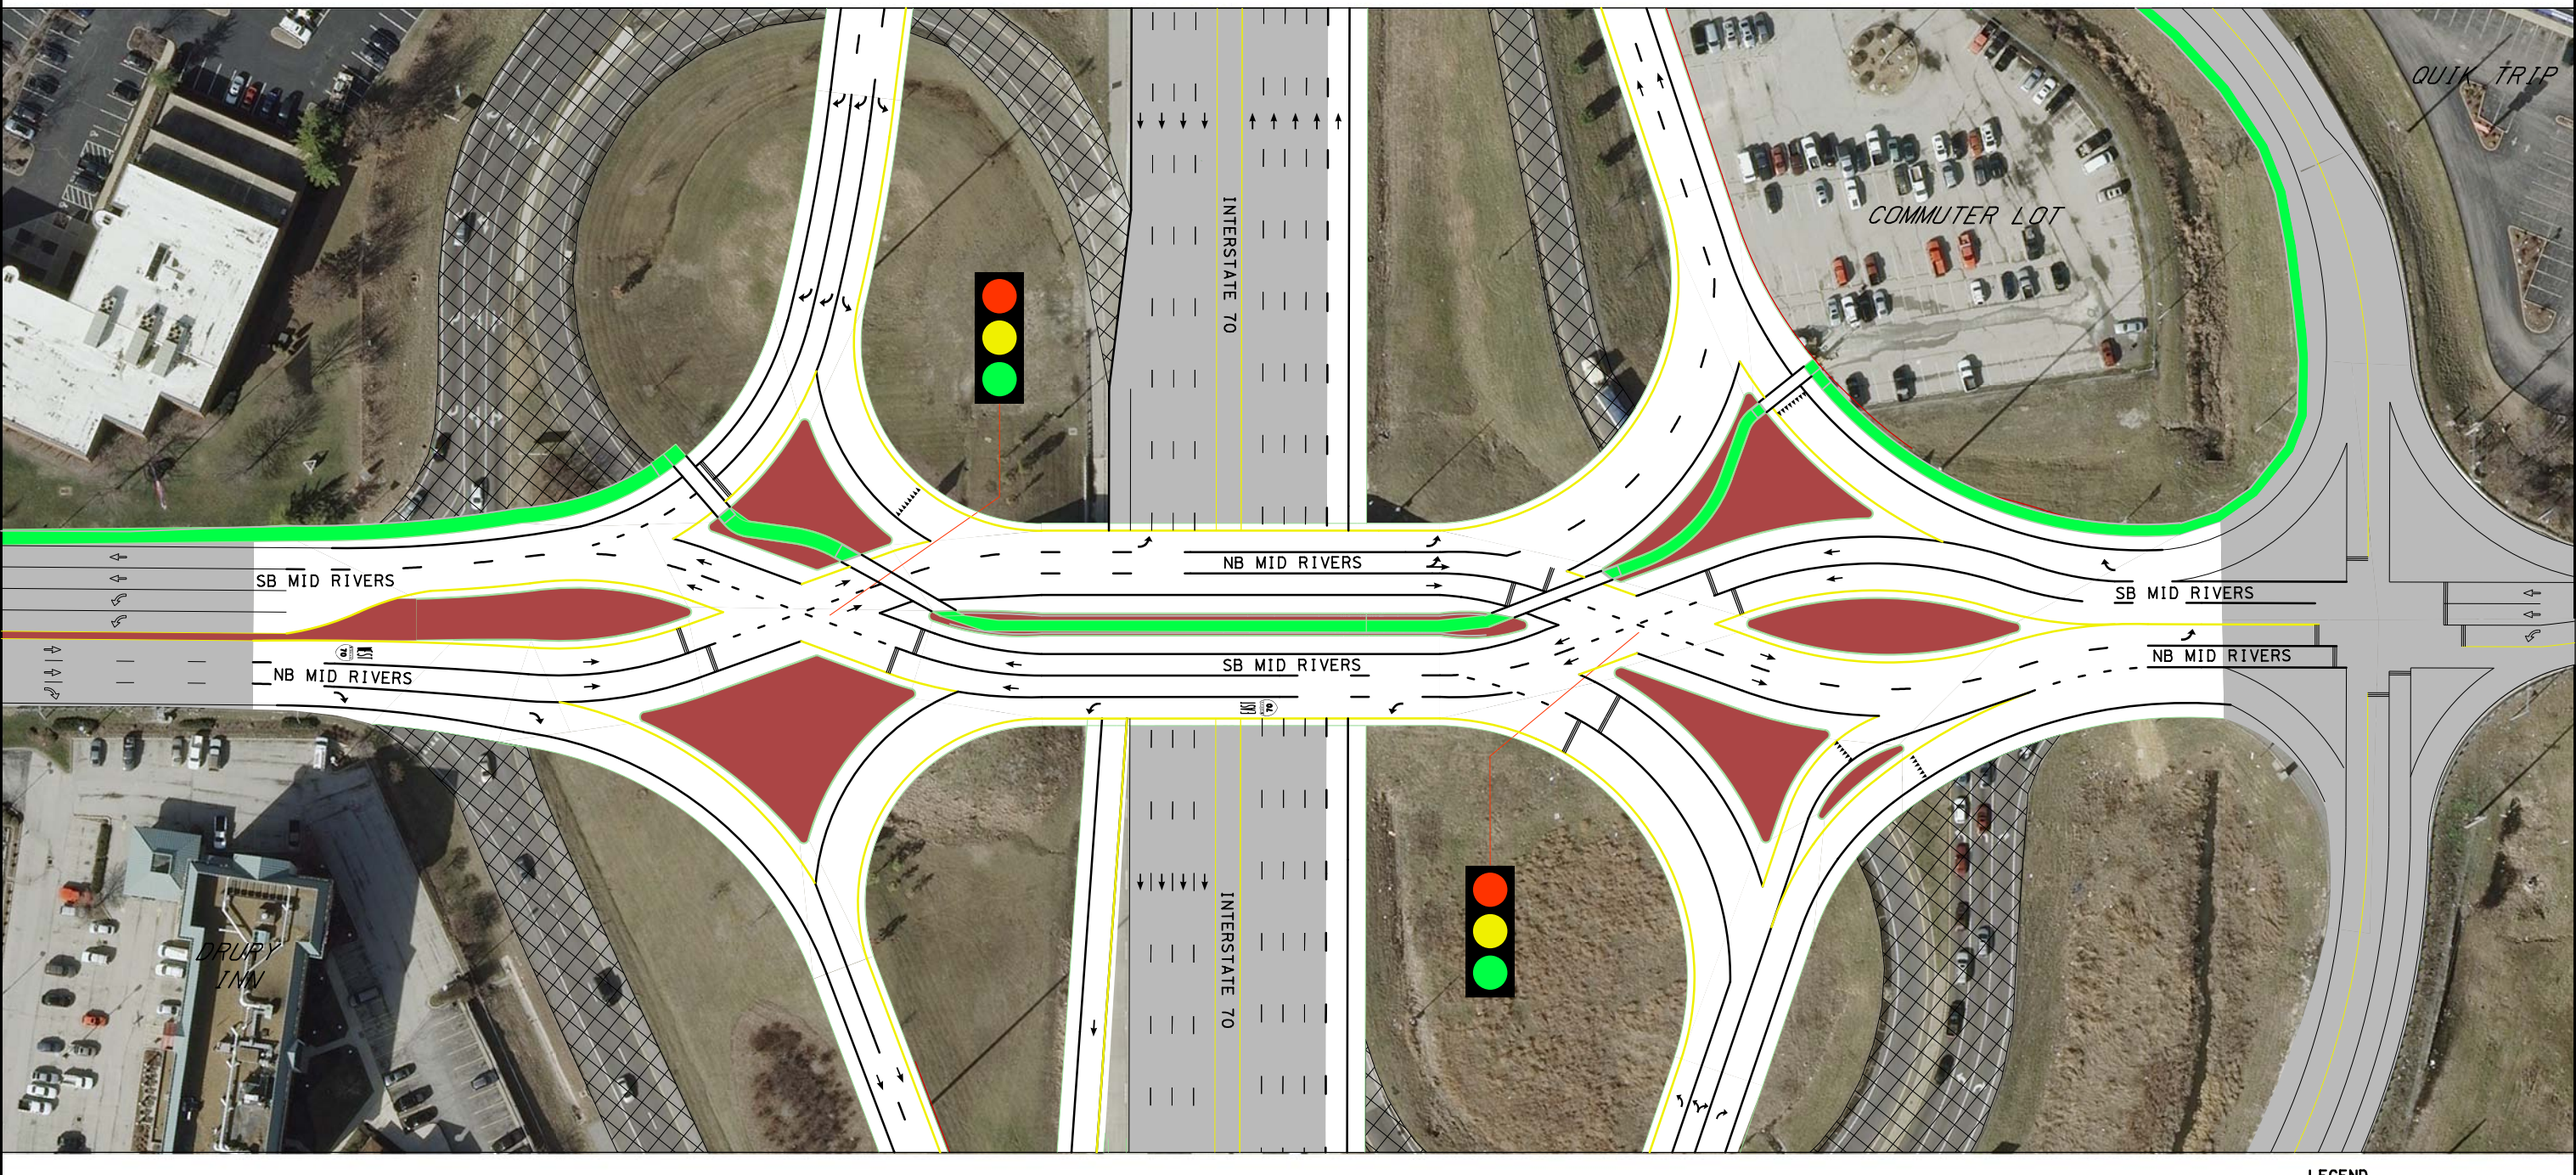

NOT TO SCALE

LEGEND

- EXISTING PAVEMENT
- NEW PAVEMENT
- ISLANDS
- SIDEWALKS
- REMOVALS