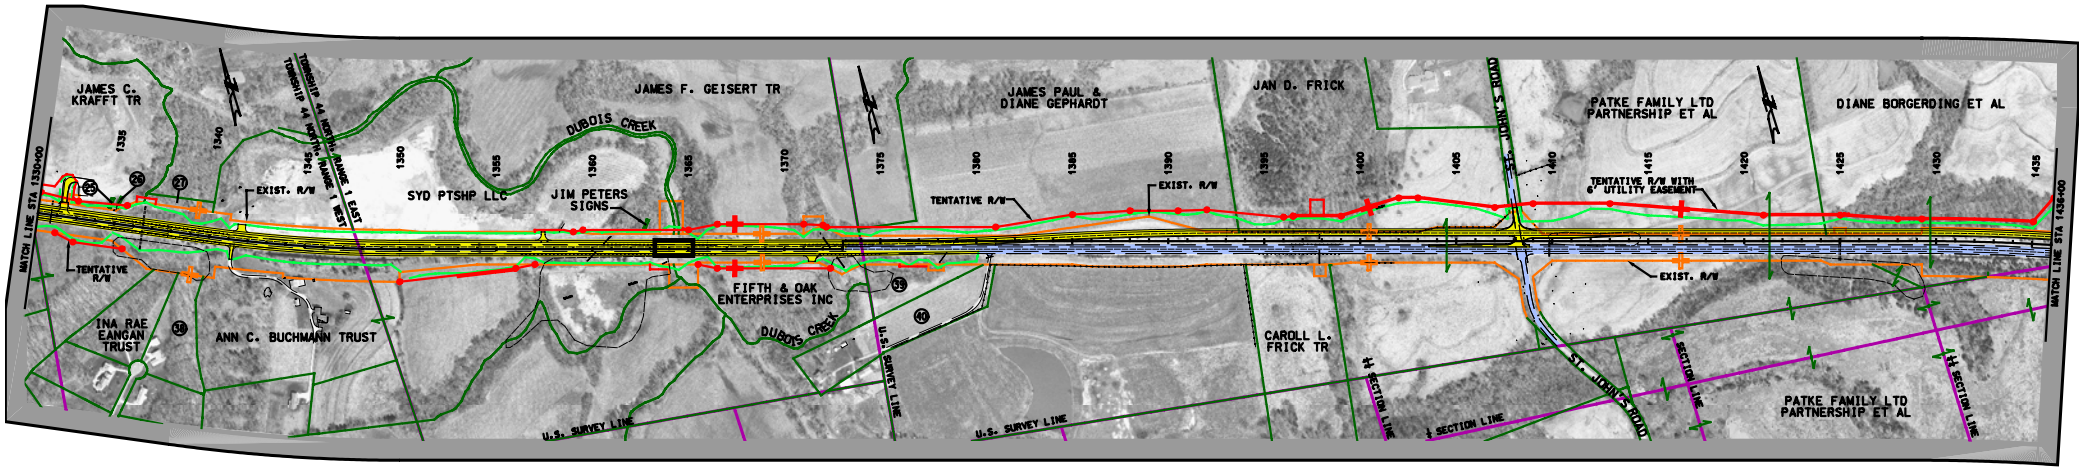

KEYED NOTES

(25) LAMAR ADV.
(26) REICHERS TIRE & AUTO
(27) RICHARD L. PARMENTIER & BETTY A. PARMENTIER
(58) RONALD L. & WYNN ROWELL SCHEER

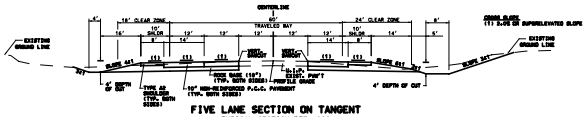

FIVE LANE SECTION ON TANGENT
TYPICAL SECTION RTE. 100

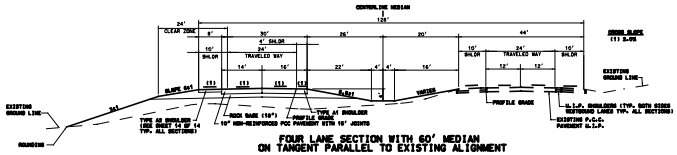

FOUR LANE SECTION WITH 60' MEDIAN
ON TANGENT PARALLEL TO EXISTING ALIGNMENT
TYPICAL SECTION RTE. 100

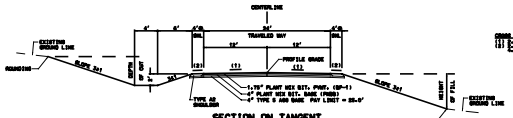

SECTION ON TANGENT
TYPICAL SECTION FOR ST. JOHNS ROAD

MoDOT

ROUTE 100 - FRANKLIN COUNTY

LEGEND

- EXISTING PAVEMENT
- PROPERTY LINES
- EXISTING RIGHT OF WAY
- PROPOSED PAVEMENT
- TENTATIVE RIGHT OF WAY
- TENTATIVE EASEMENT
- SLOPE LIMITS

HNTB

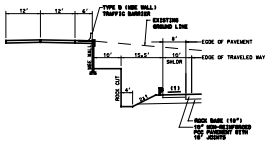

TYPICAL SECTION IN ROCK CUT WITH RETAINING WALL AND RELOCATED ROAD (IF APPLICABLE)

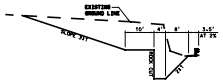

TYPICAL ROCK CUT SECTION

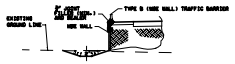

TYPICAL SECTION IN FILL WITH RETAINING WALL AND RELOCATED ROAD (IF APPLICABLE)

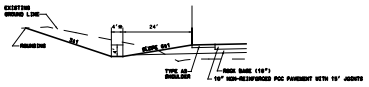

TYPICAL DITCH SECTION